CALGARY POST OFFICE

FENCE ENCLOSING PROPERTY.

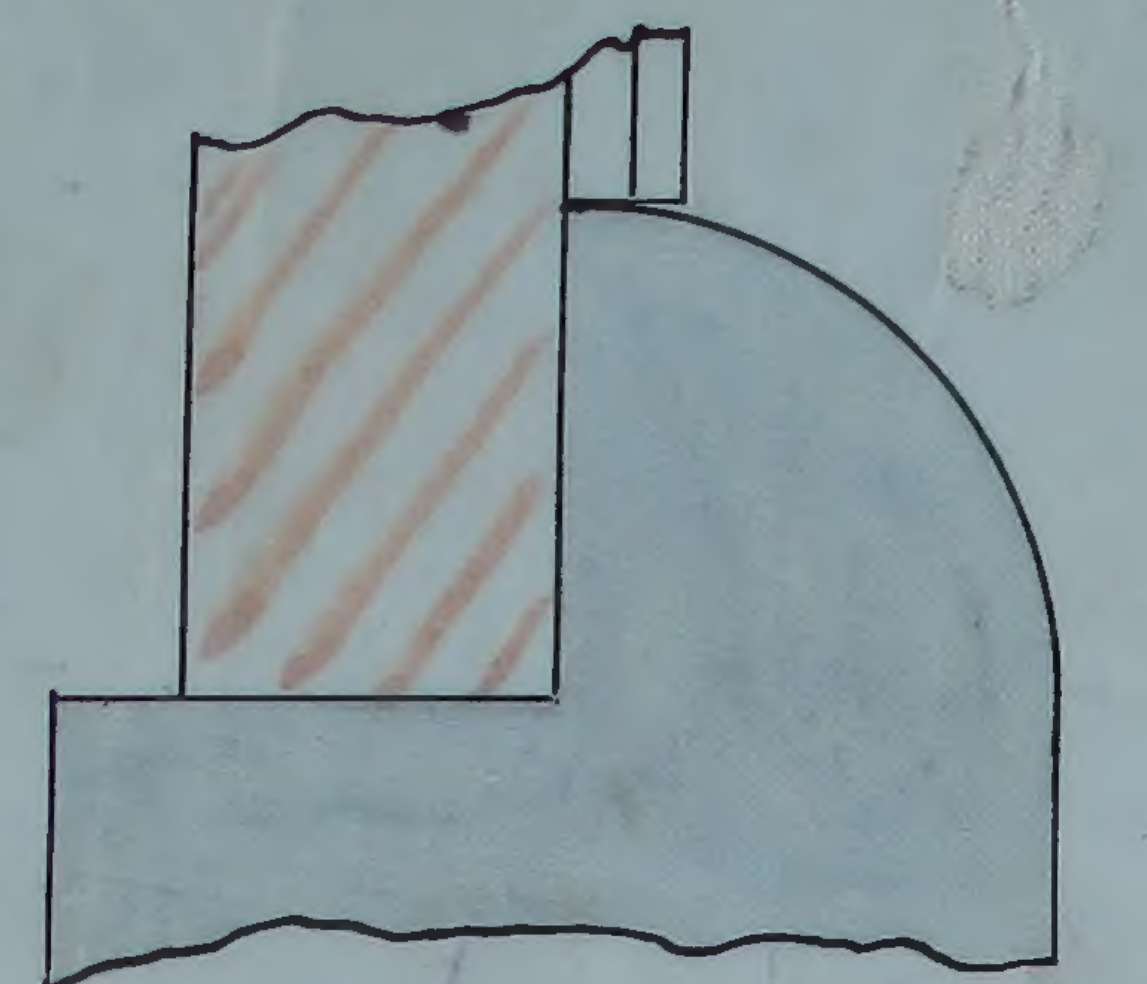

SECTION AT "C"."C"

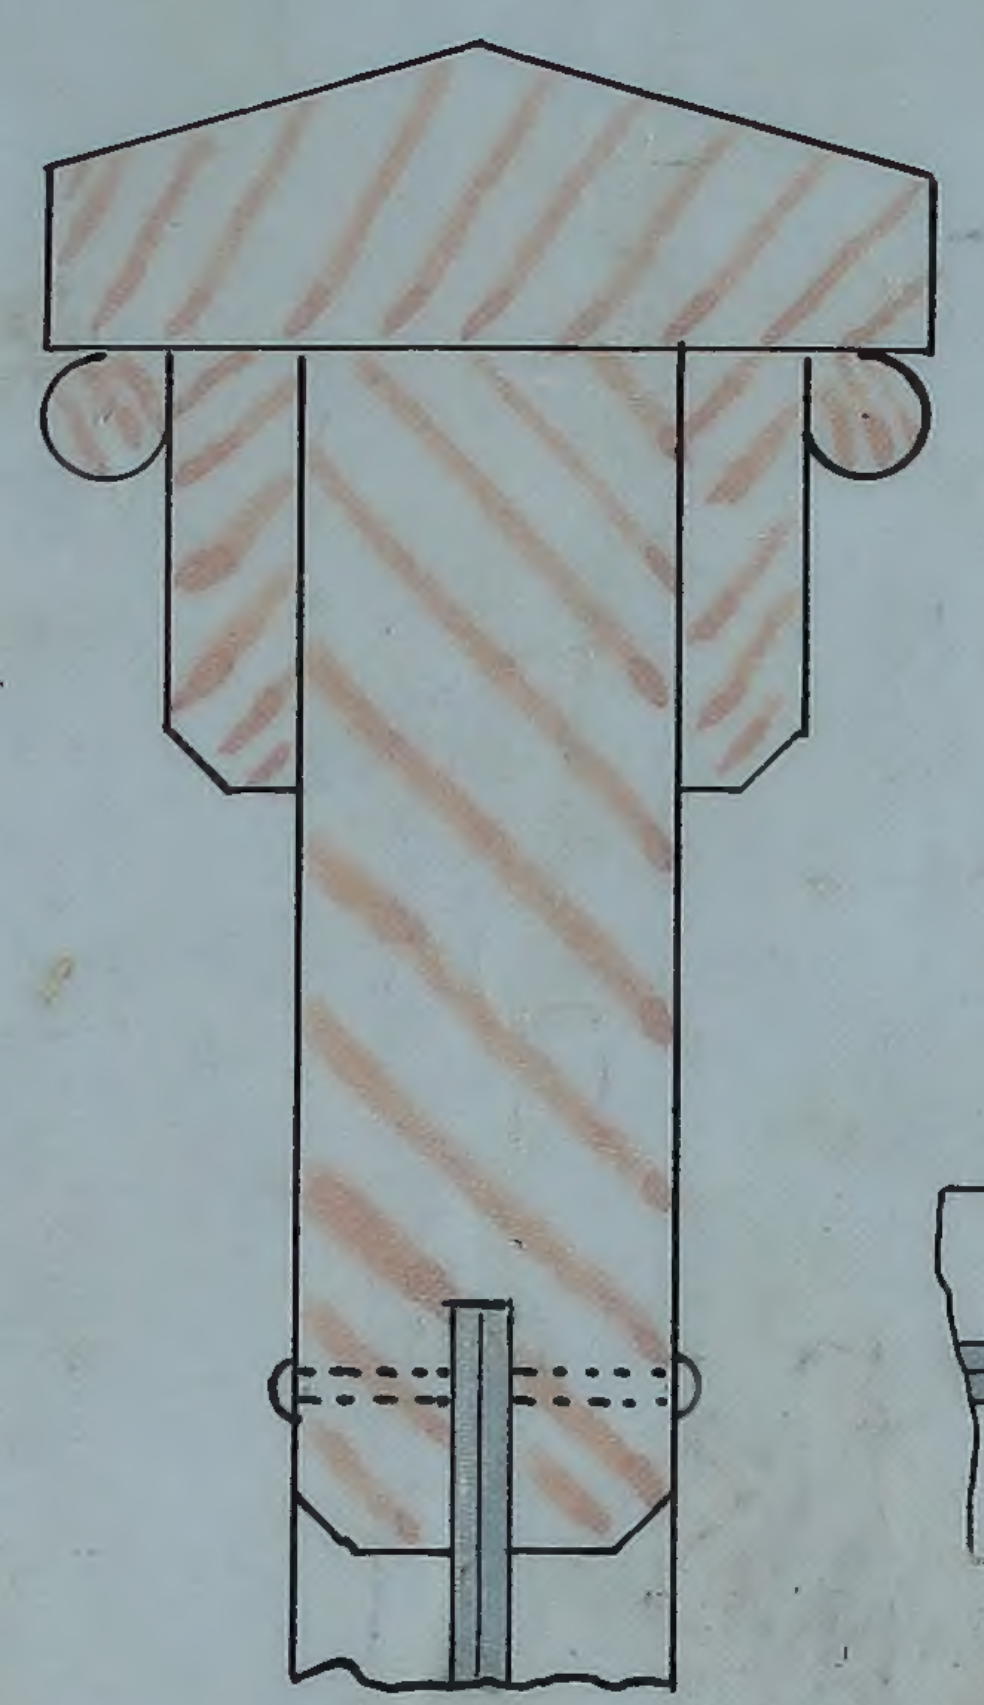

SECTION AT "B".B".

SCALE 1/4 REAL SIZE.

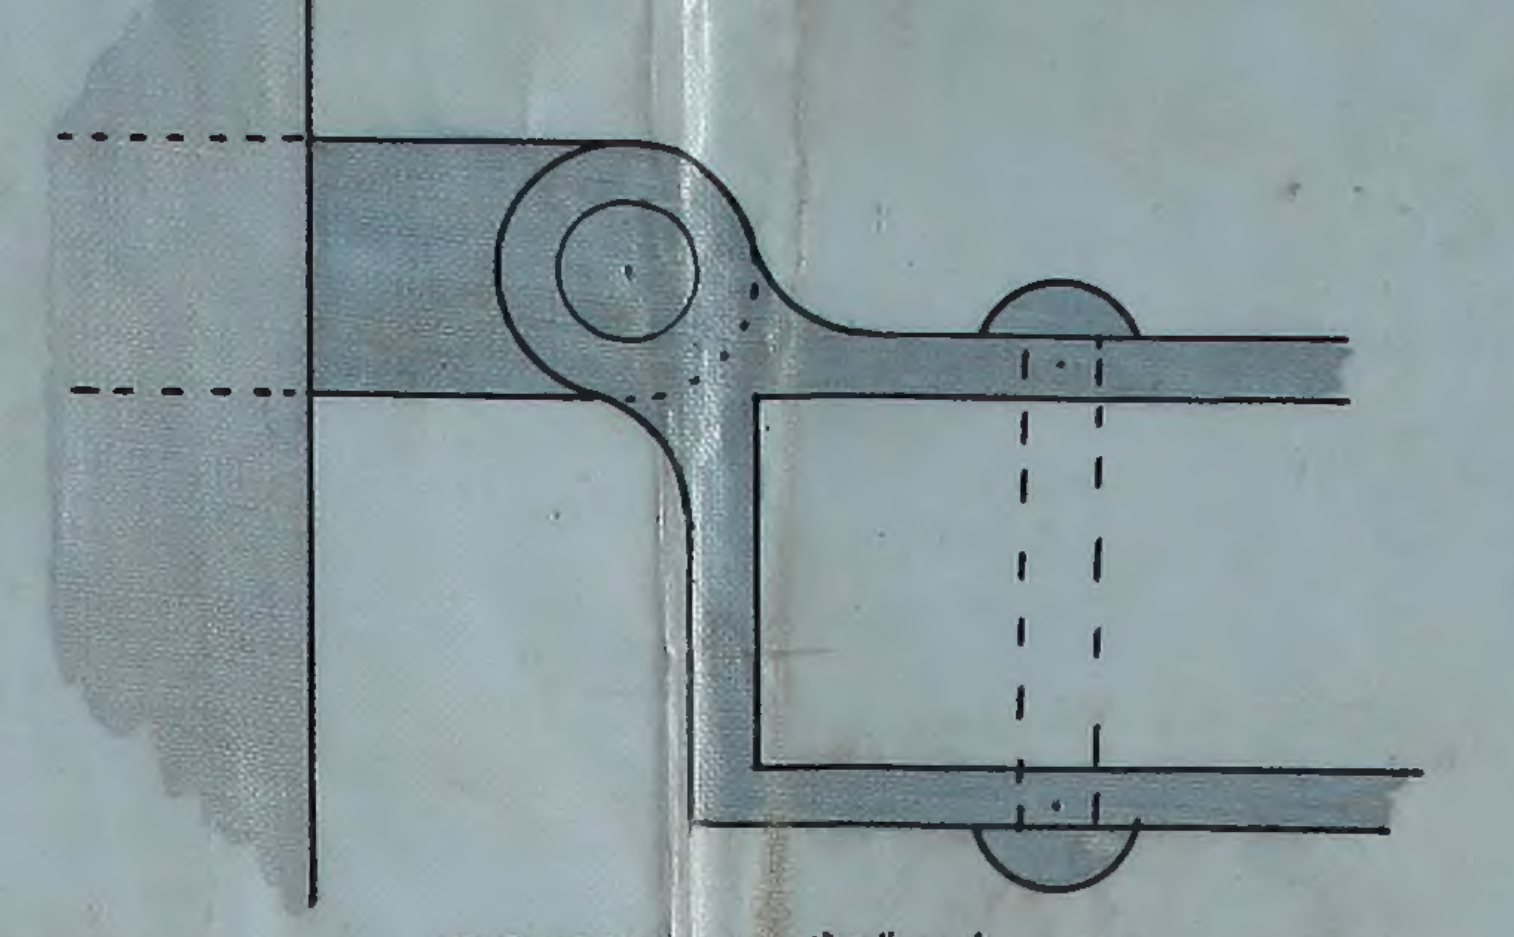

DETAIL AT "D" D"

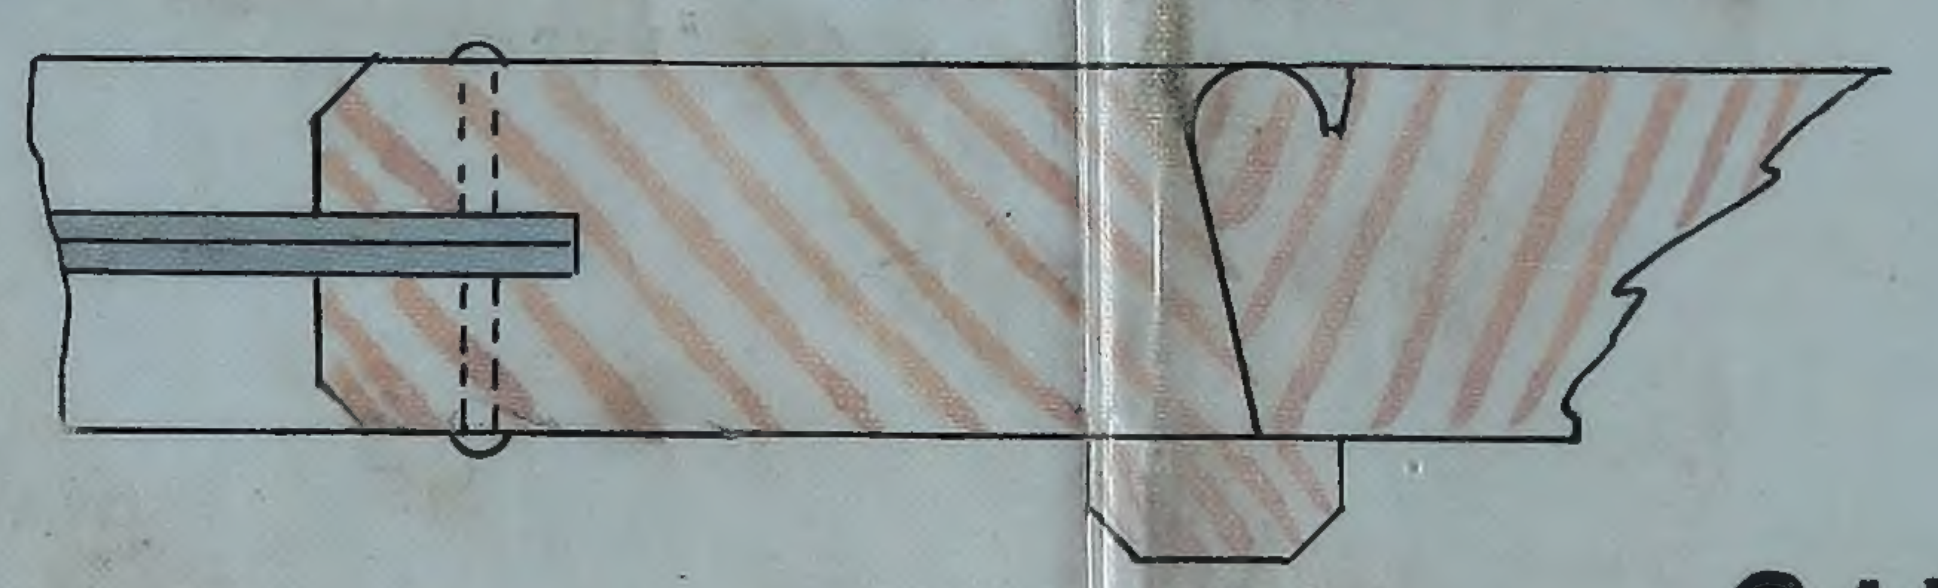

PLAN AT "A" A"

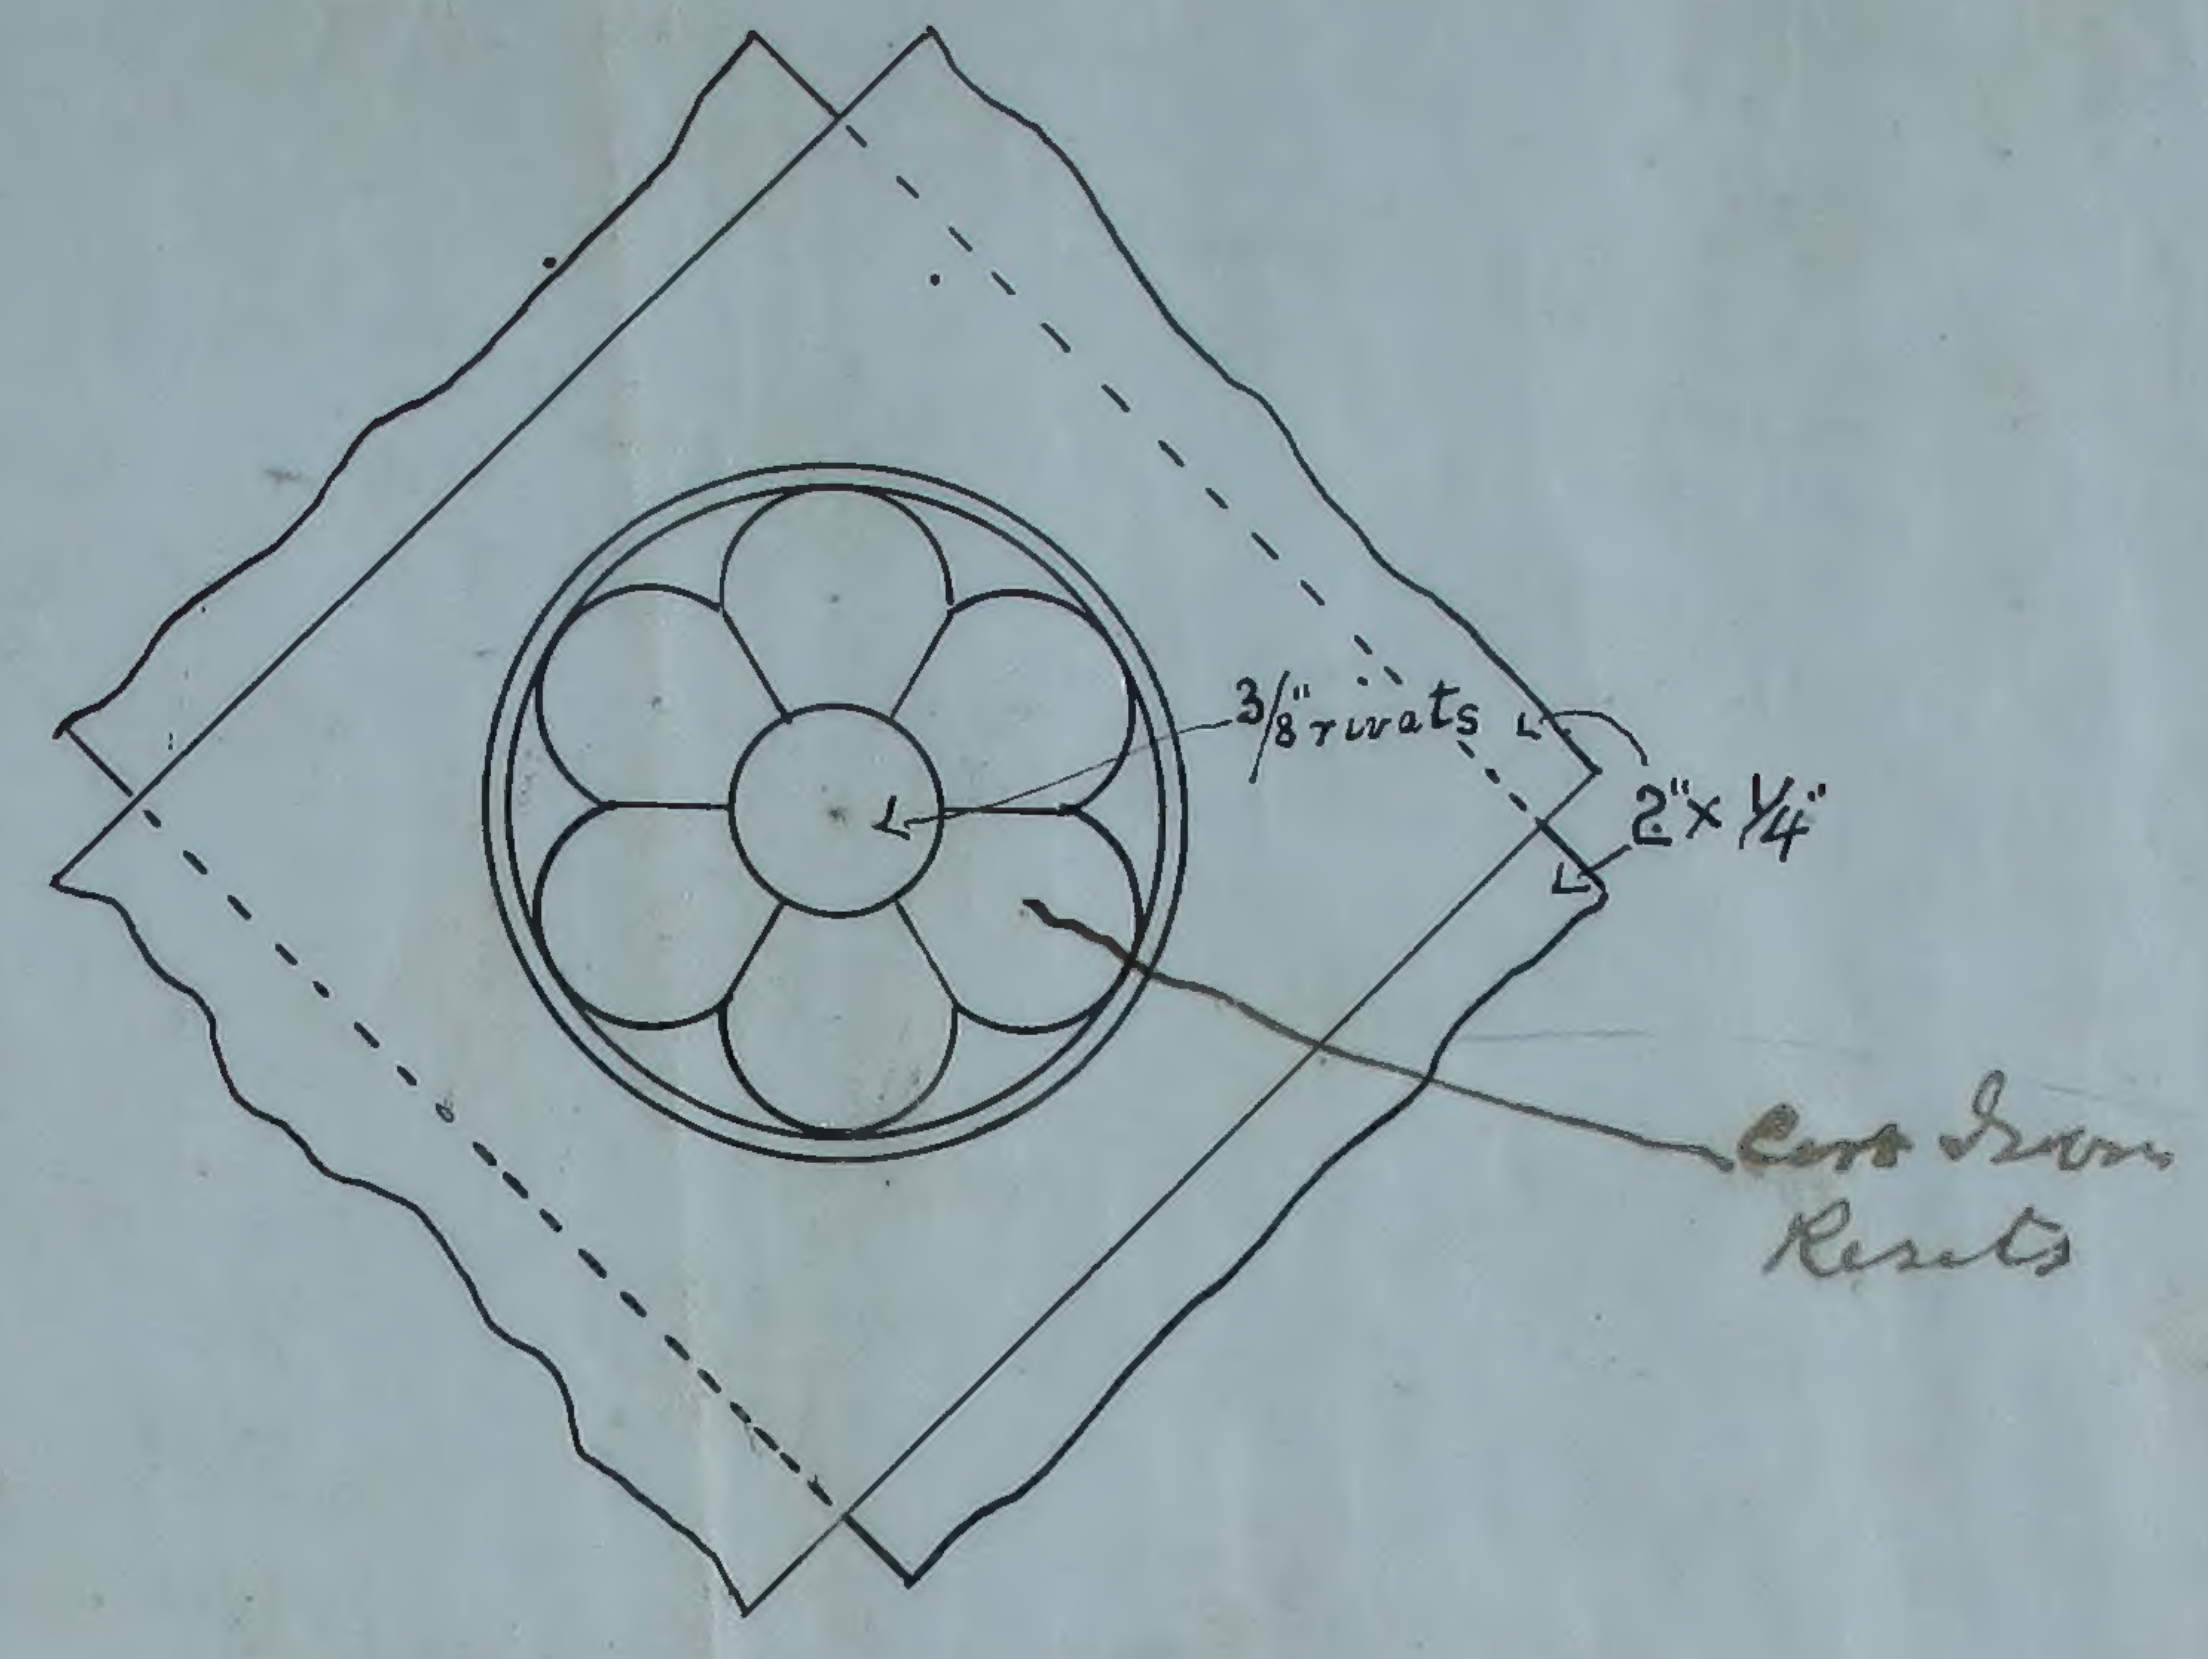

DETAIL AT "E"
FULL SIZE

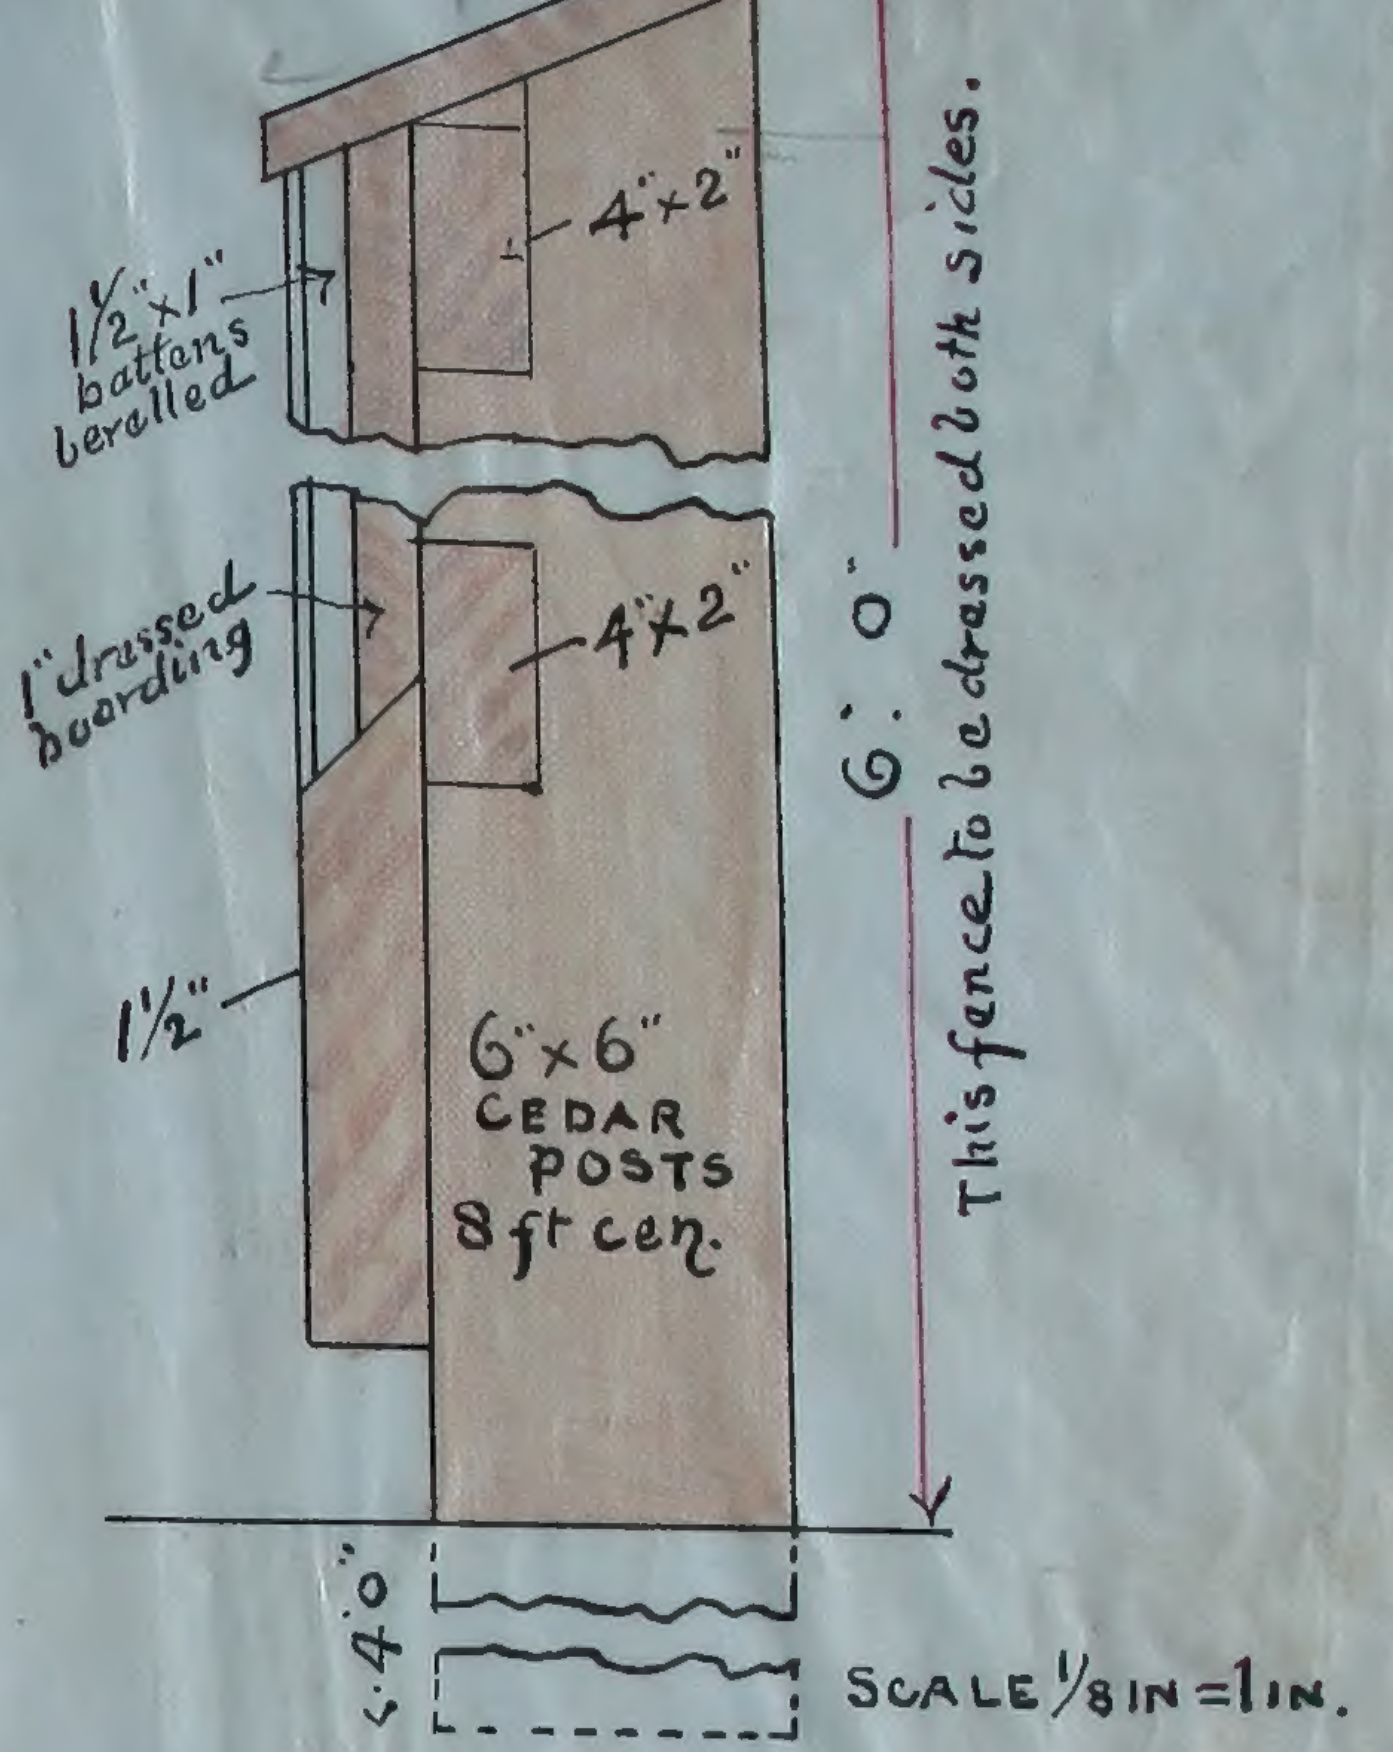
10"
1 1/2" × 1" battens bevelled
4" × 2"
1" dressed boarding
4" × 2"
1 1/2"
6" × 6" CEDAR POSTS 8 ft cen.
6' 0"
This fence to be dressed both sides.
4' 0"

SCALE 1/8 IN = 1 IN.

SECTION

DETAIL OF WOOD FENCE.

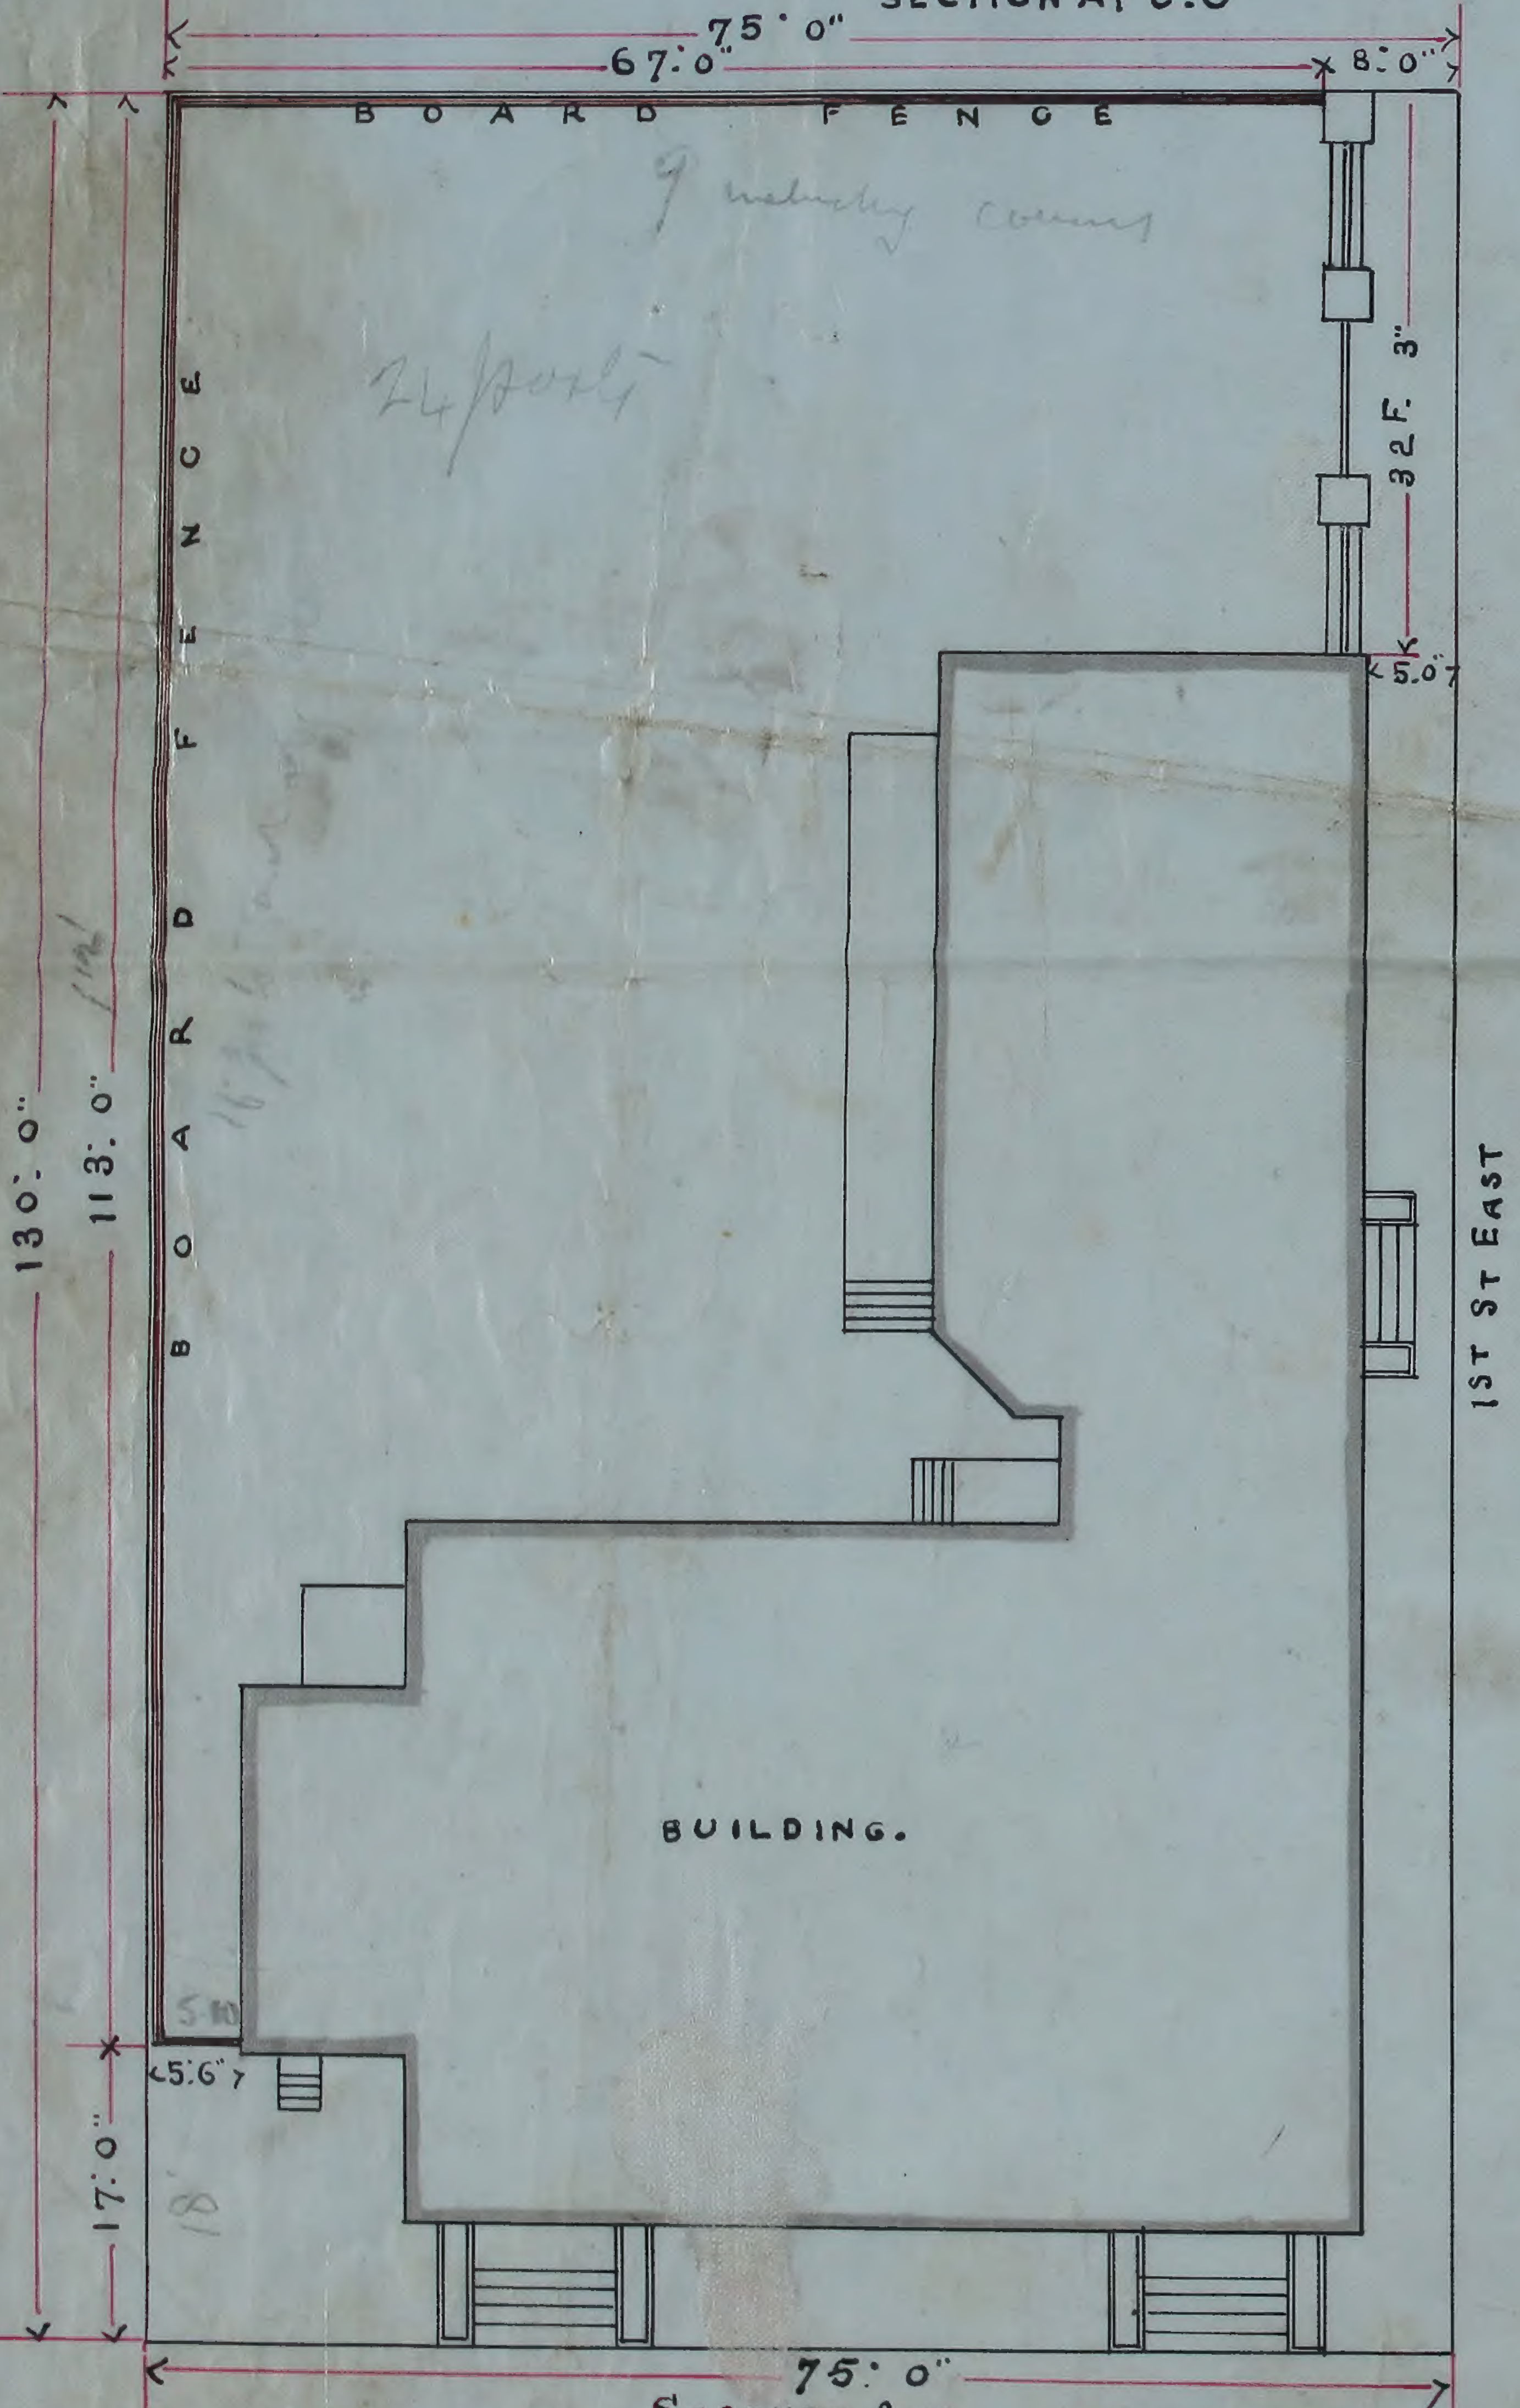

STEPHEN AVE

PLAN OF SITE

SCALE 1/16 IN = 1 FT.

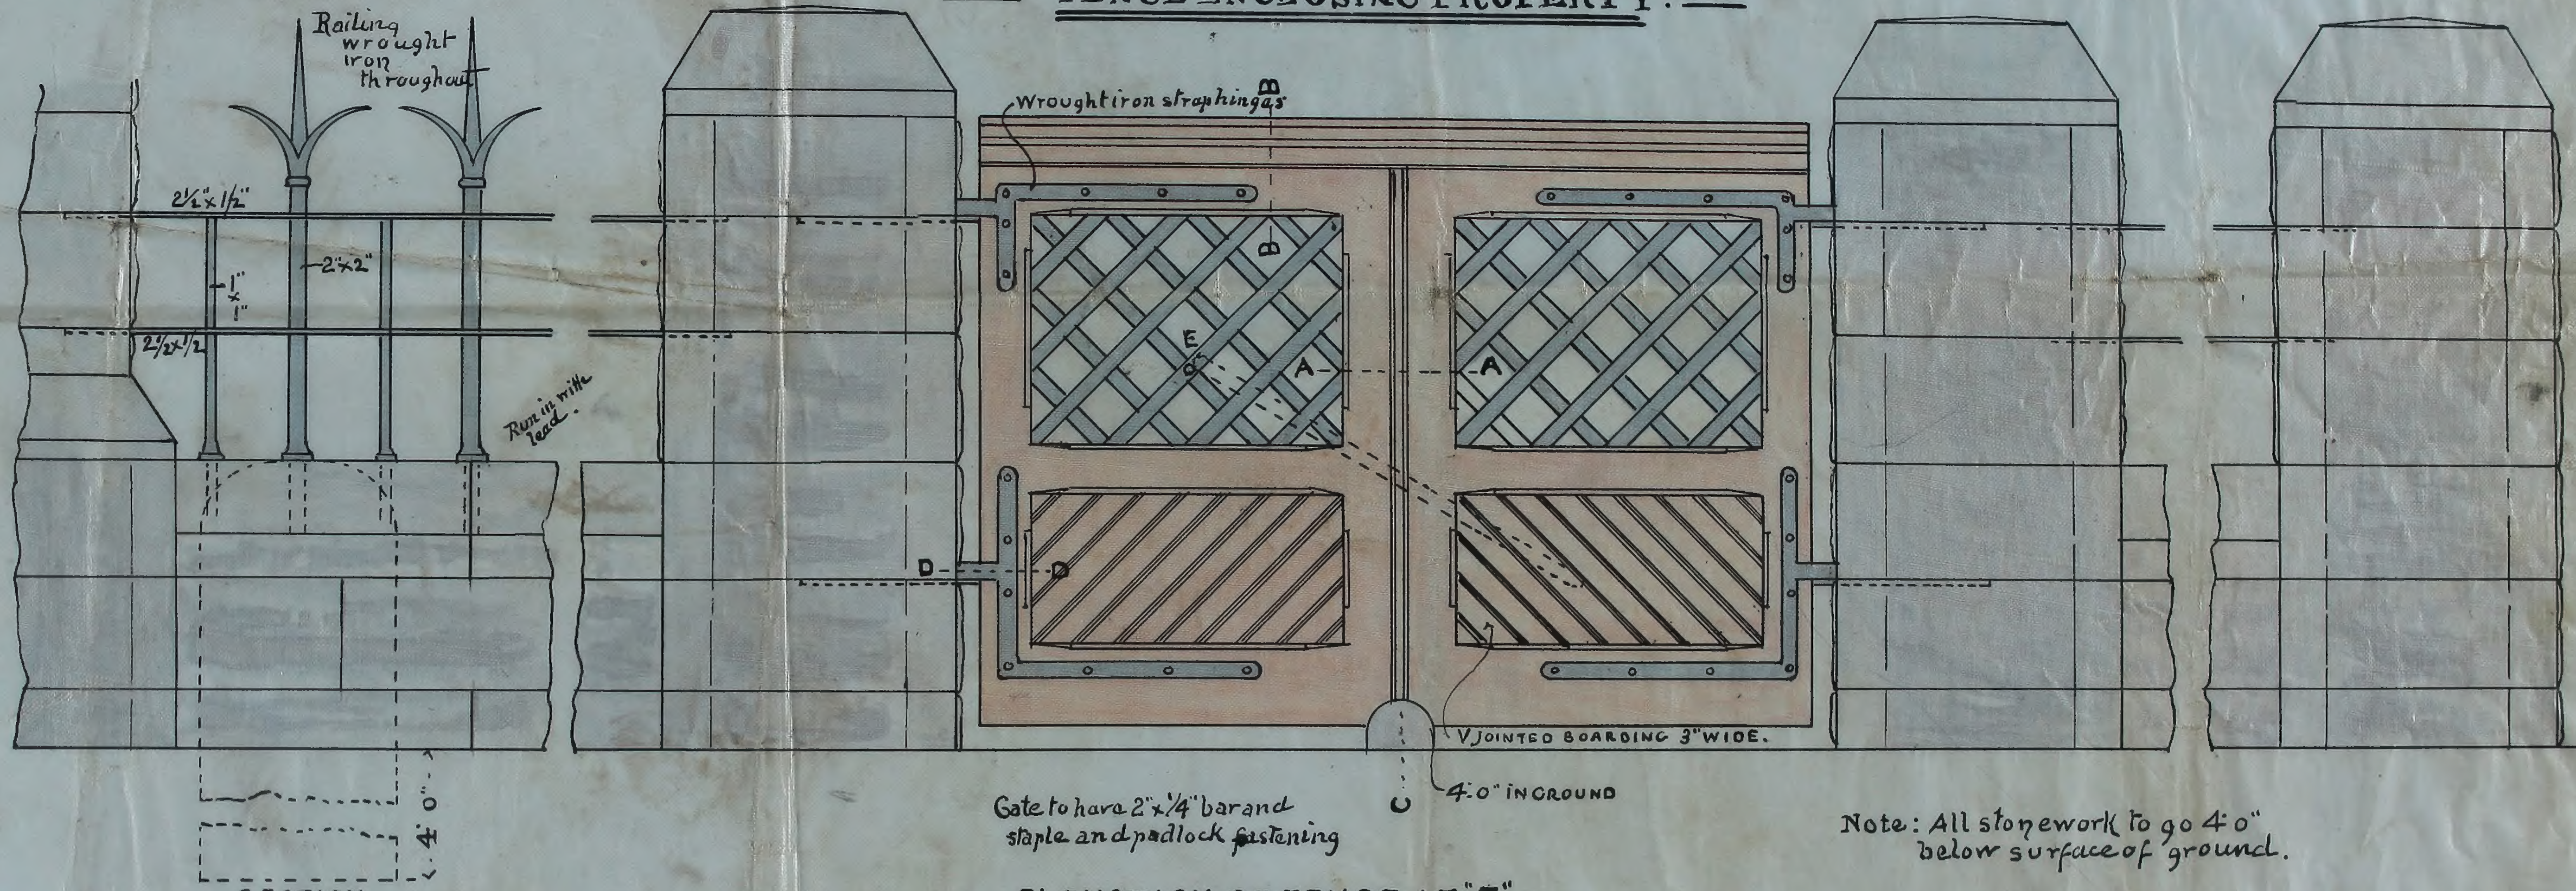

SECTION.

Gate to have 2" × 1/4" bar and staple and padlock fastening

Note: All stonework to go 4' 0" below surface of ground.

ELEVATION OF FENCE AT "F"

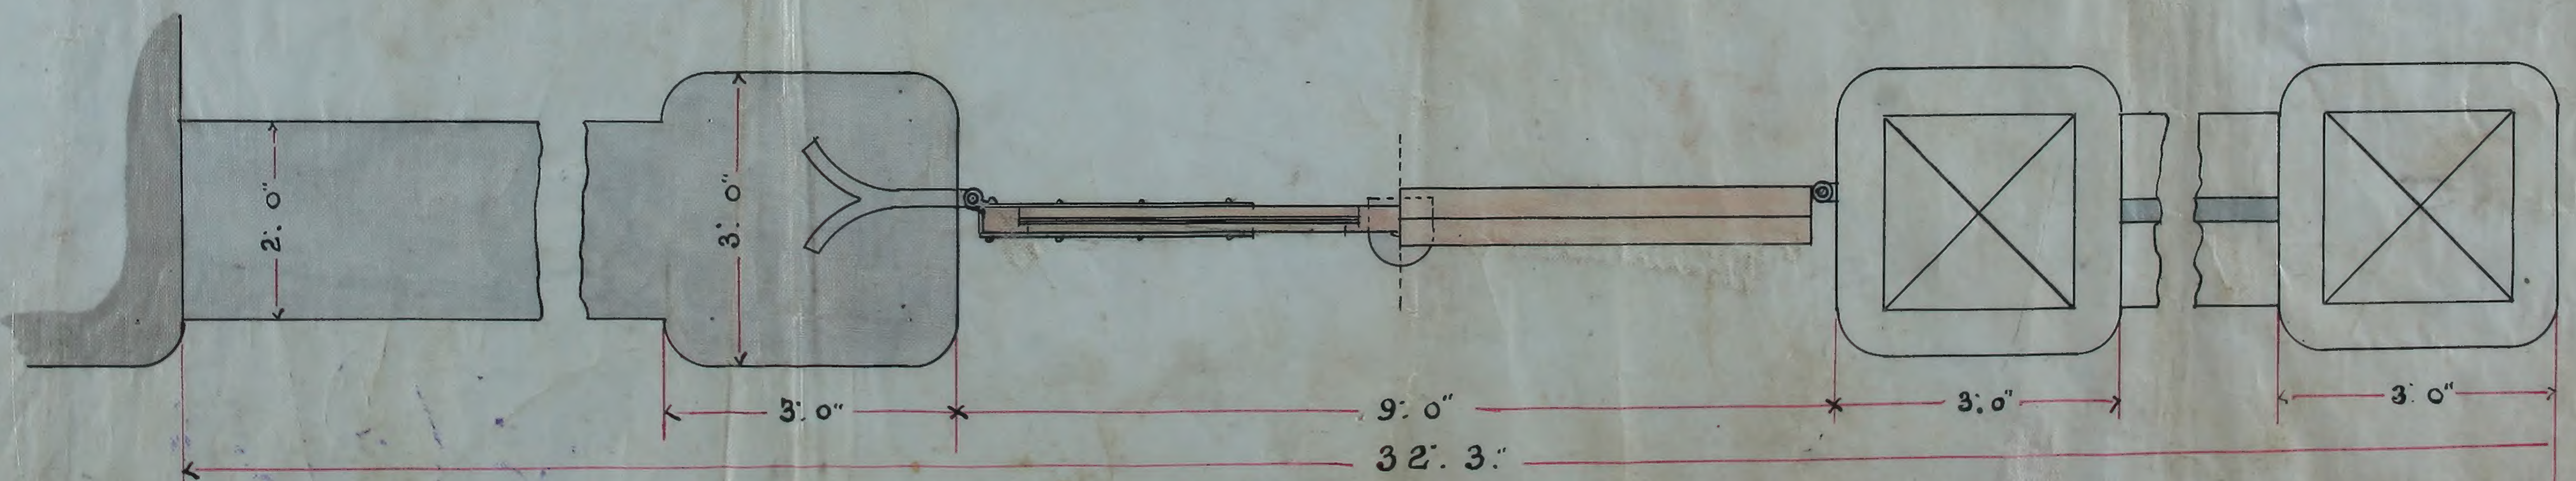

SCALE 1/2 IN = 1 FOOT.

PLAN.

Contractor J. G. McNeice

Witness D Smith

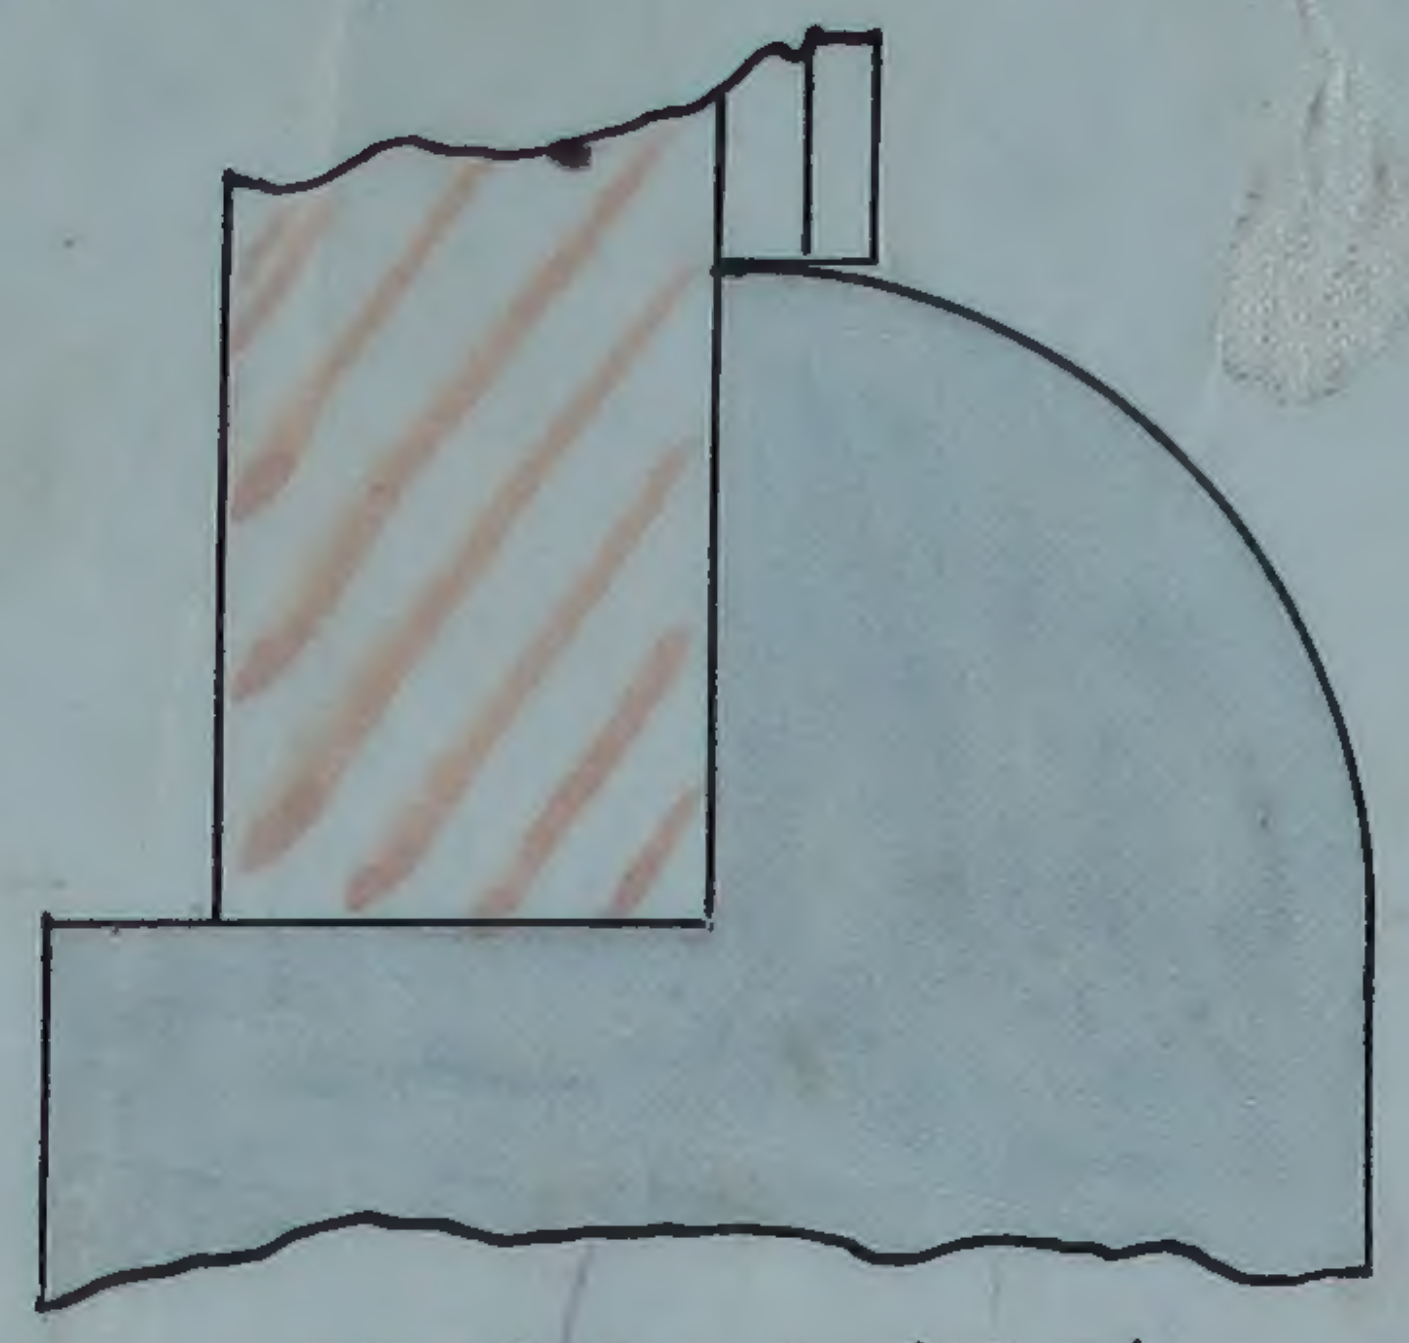

SECTION AT "C".C"

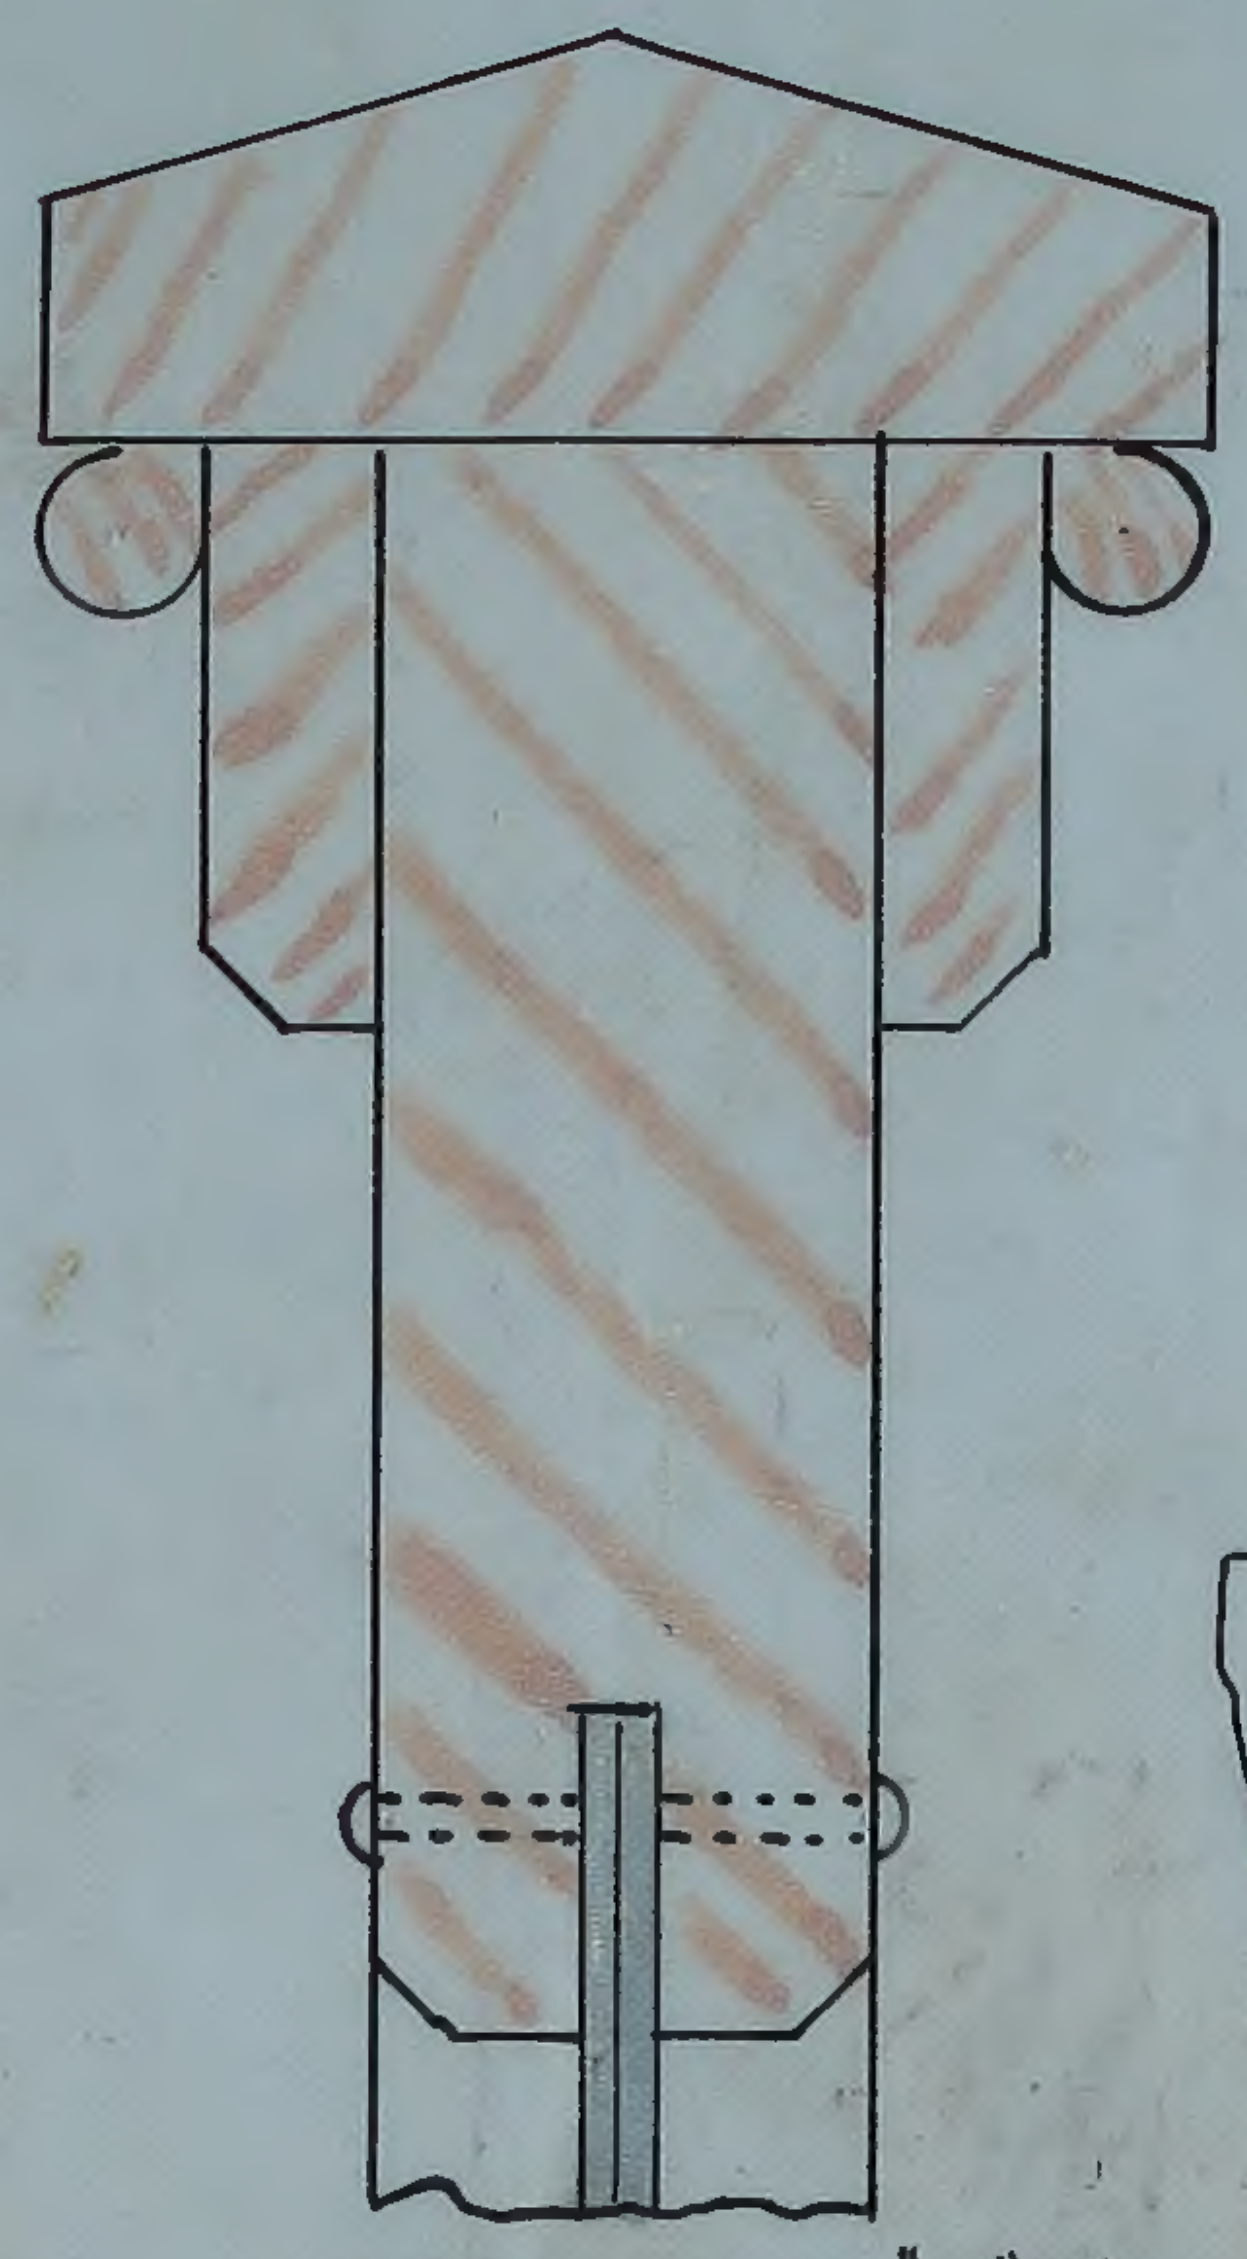

SECTION AT "B.B".

SCALE 1/4 REAL SIZE.

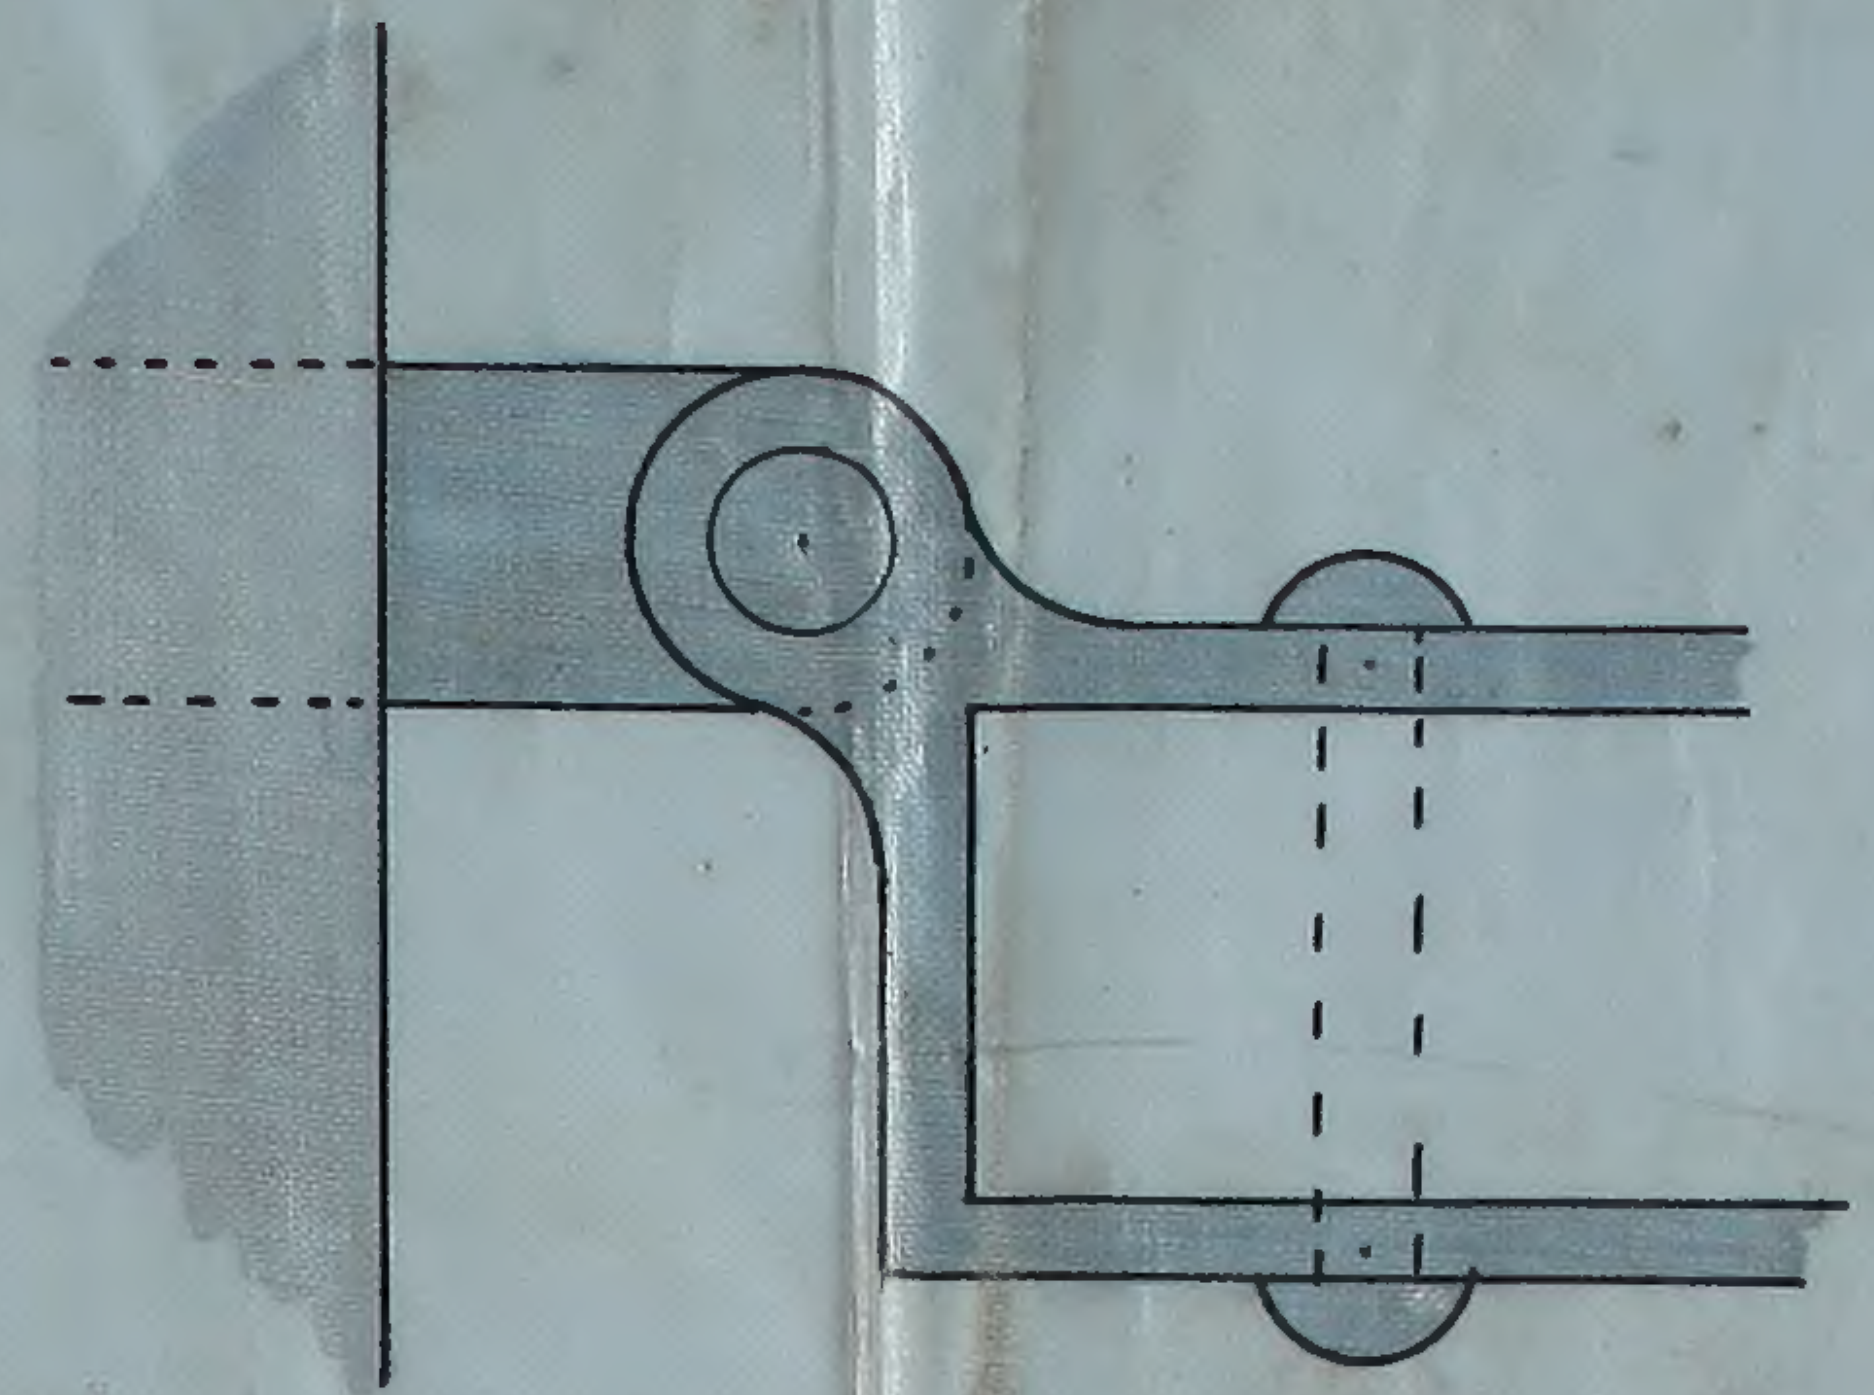

DETAIL AT "D" D"

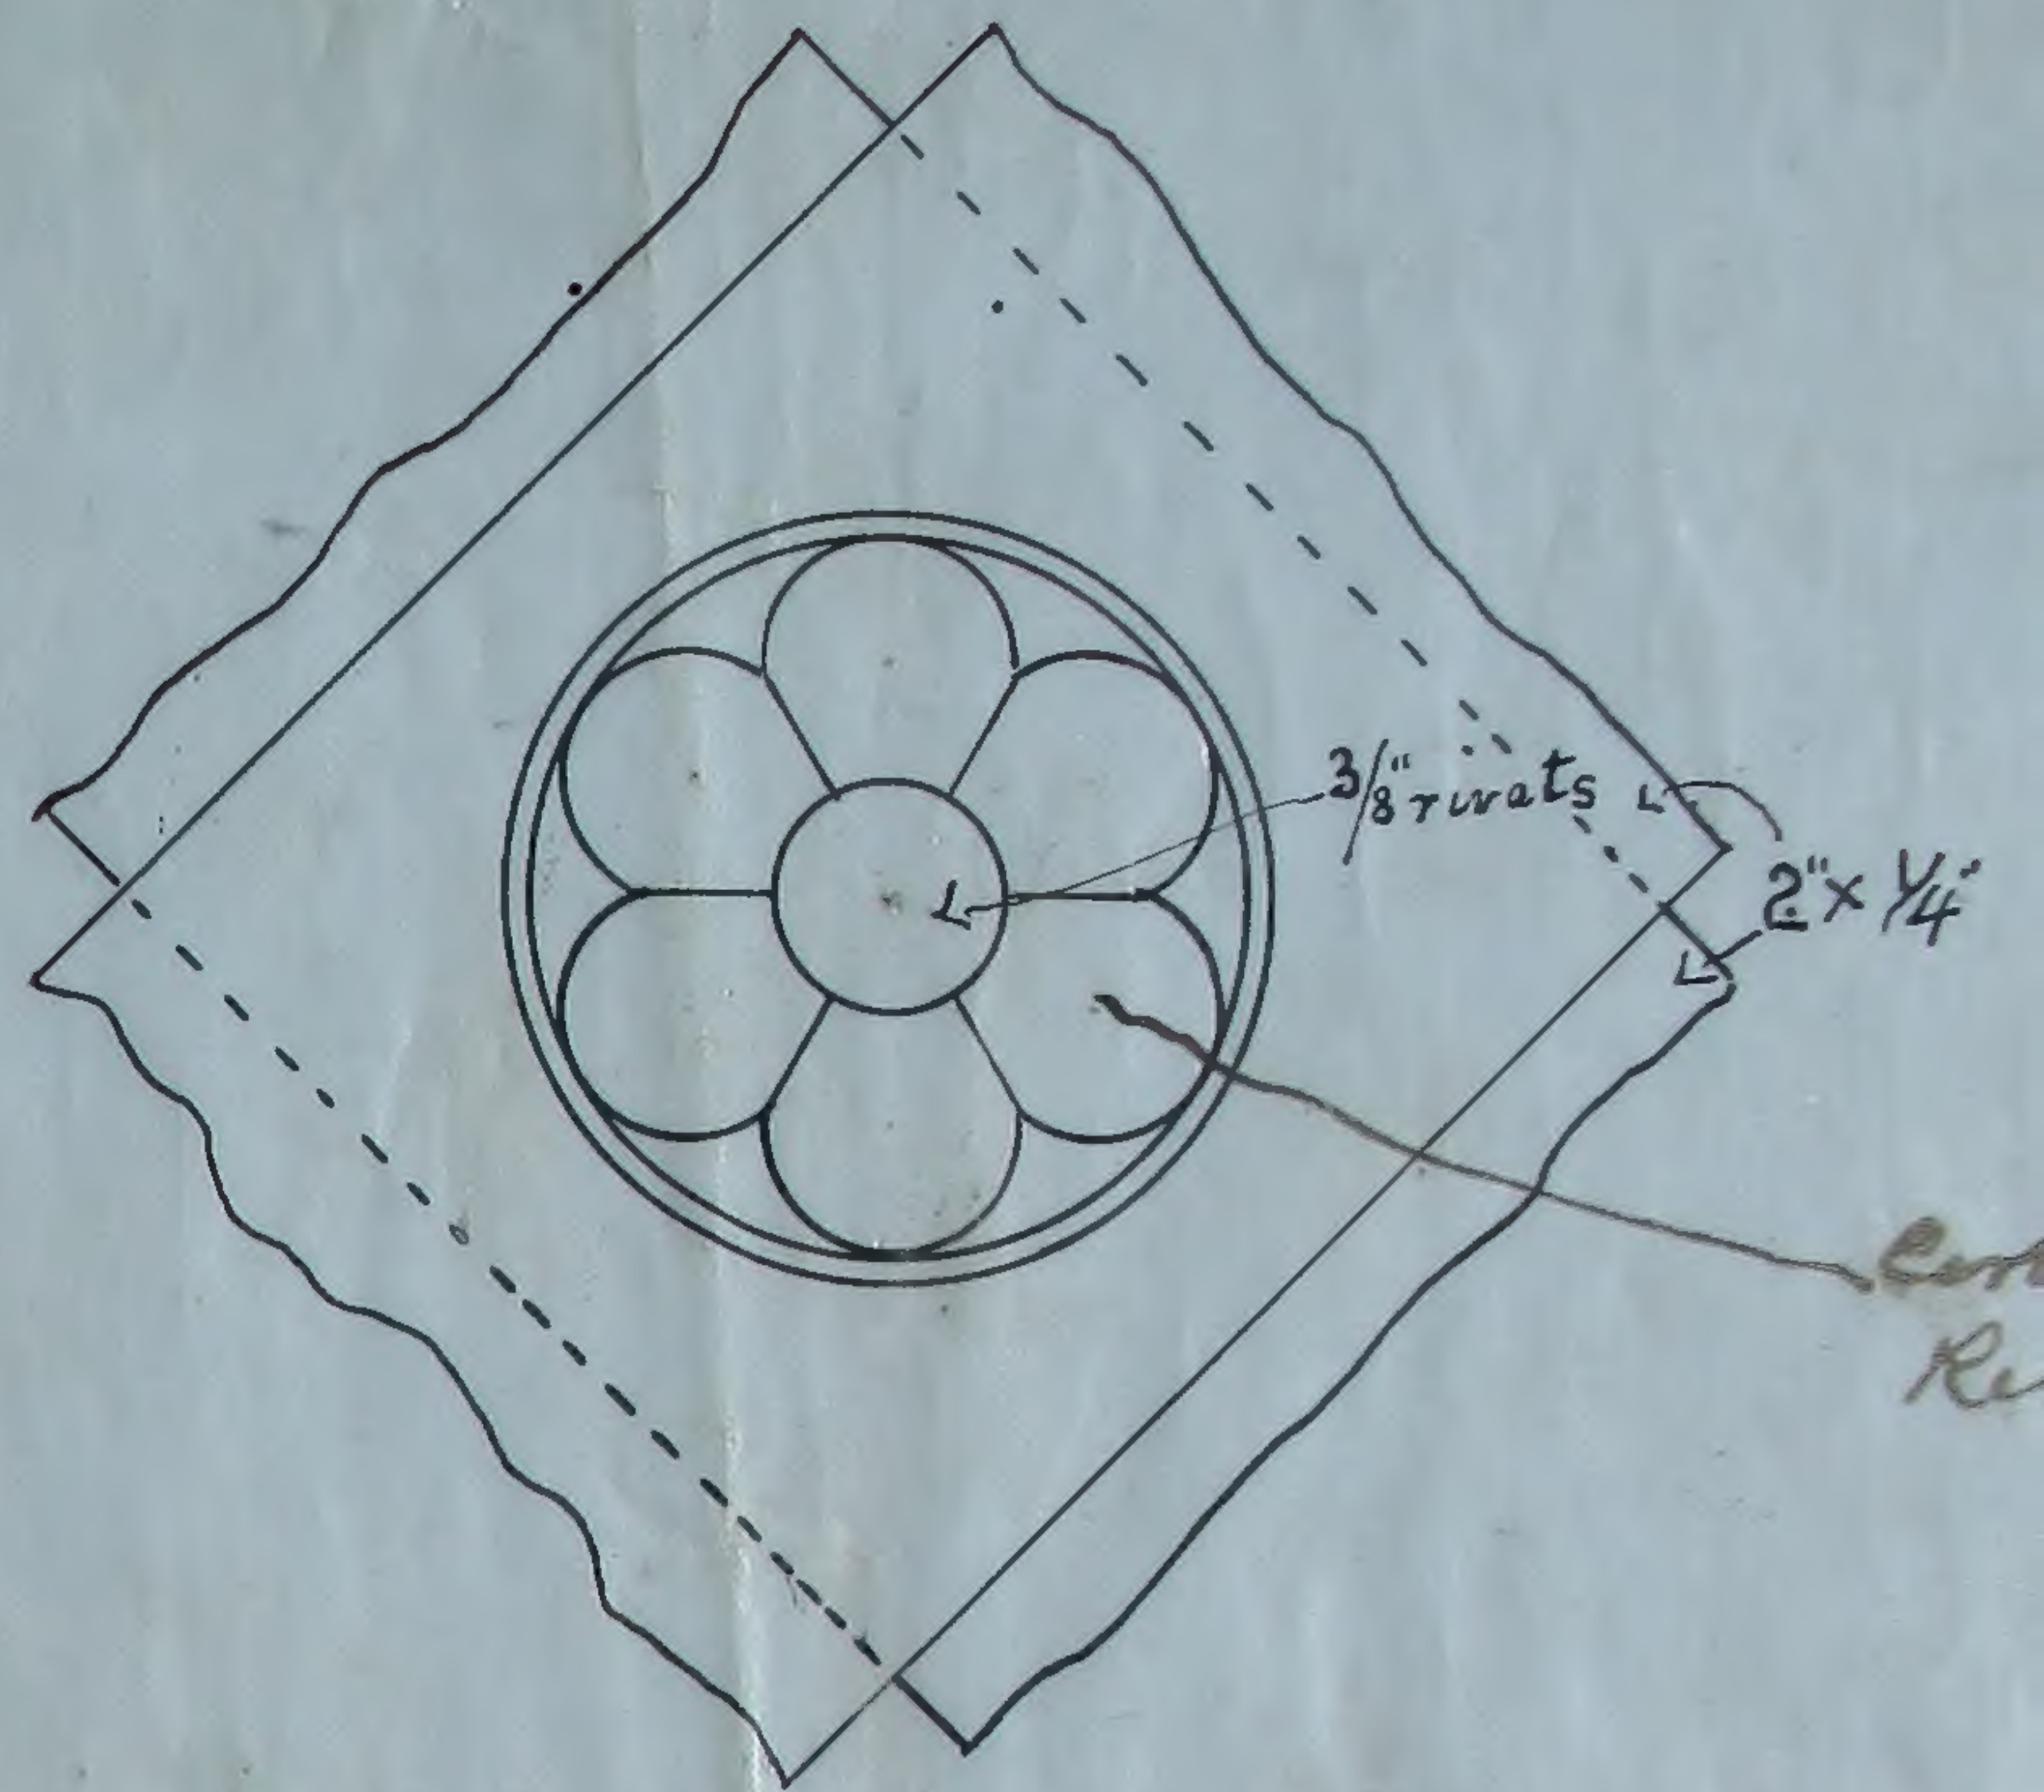

DETAIL AT "E"
FULL SIZE

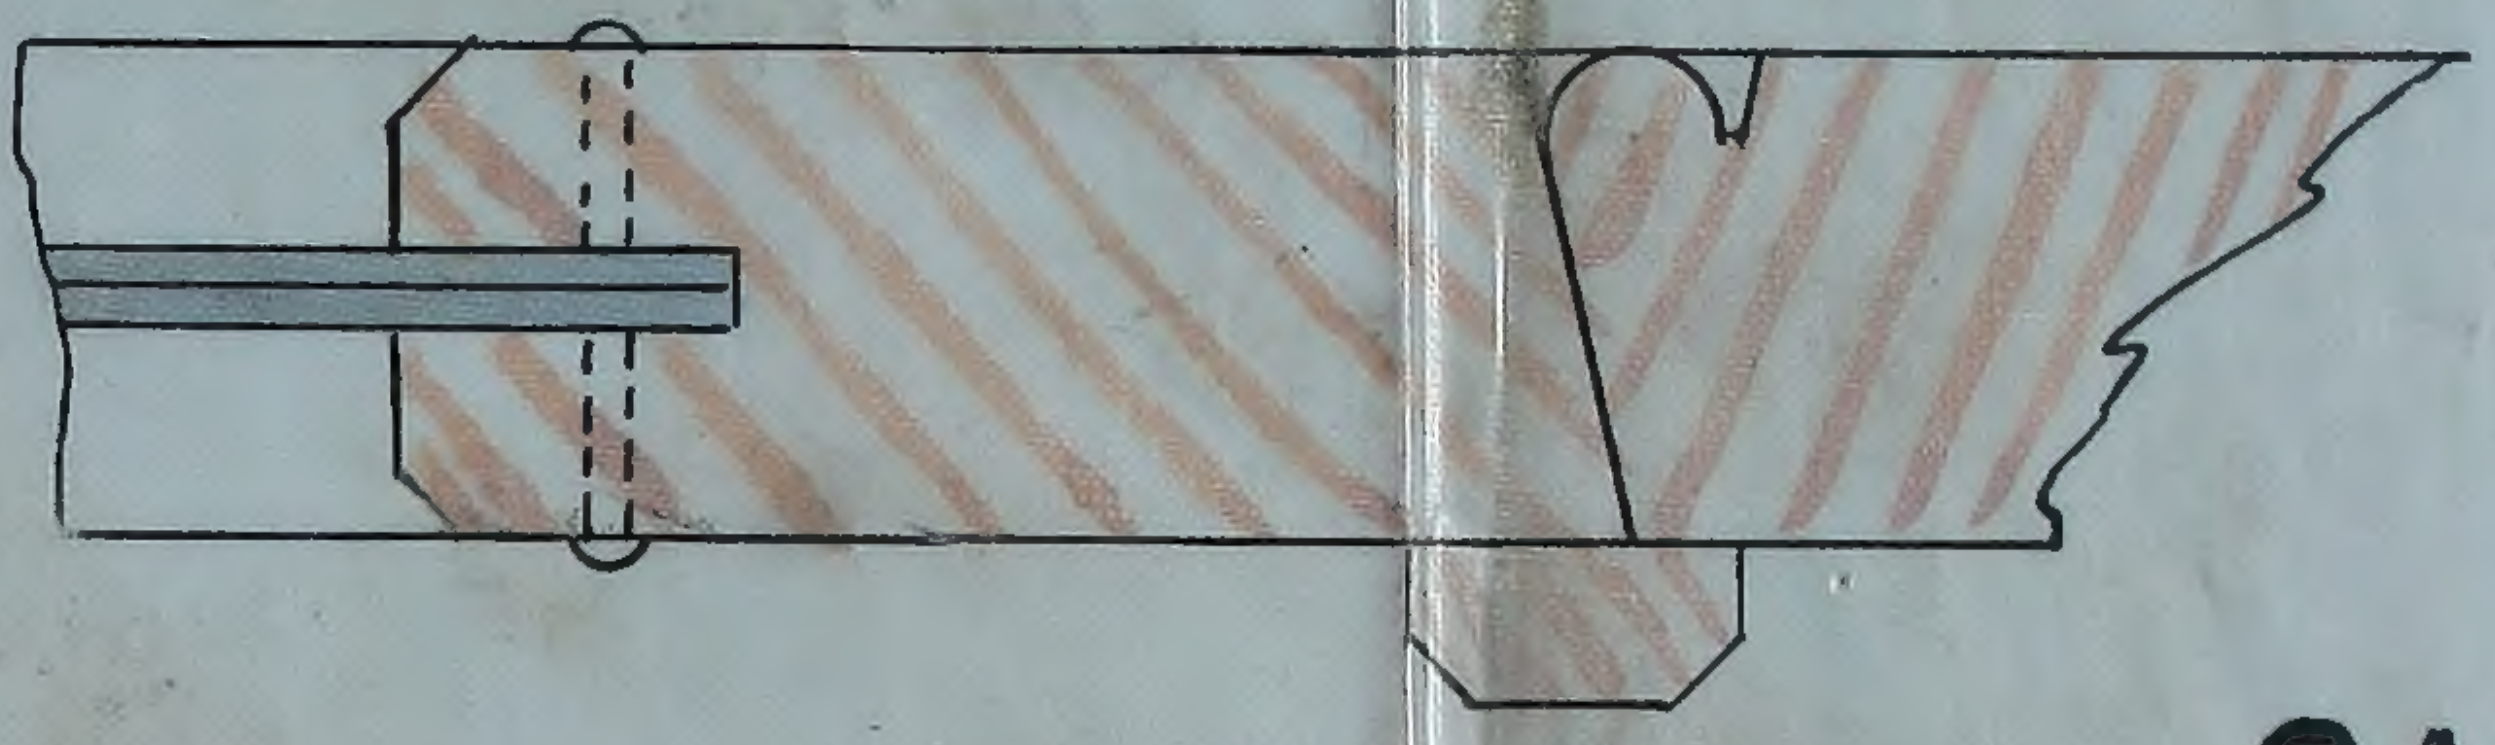

PLAN AT "A"A"

CALGARY POST OFFICE

FENCE ENCLOSING PROPERTY.

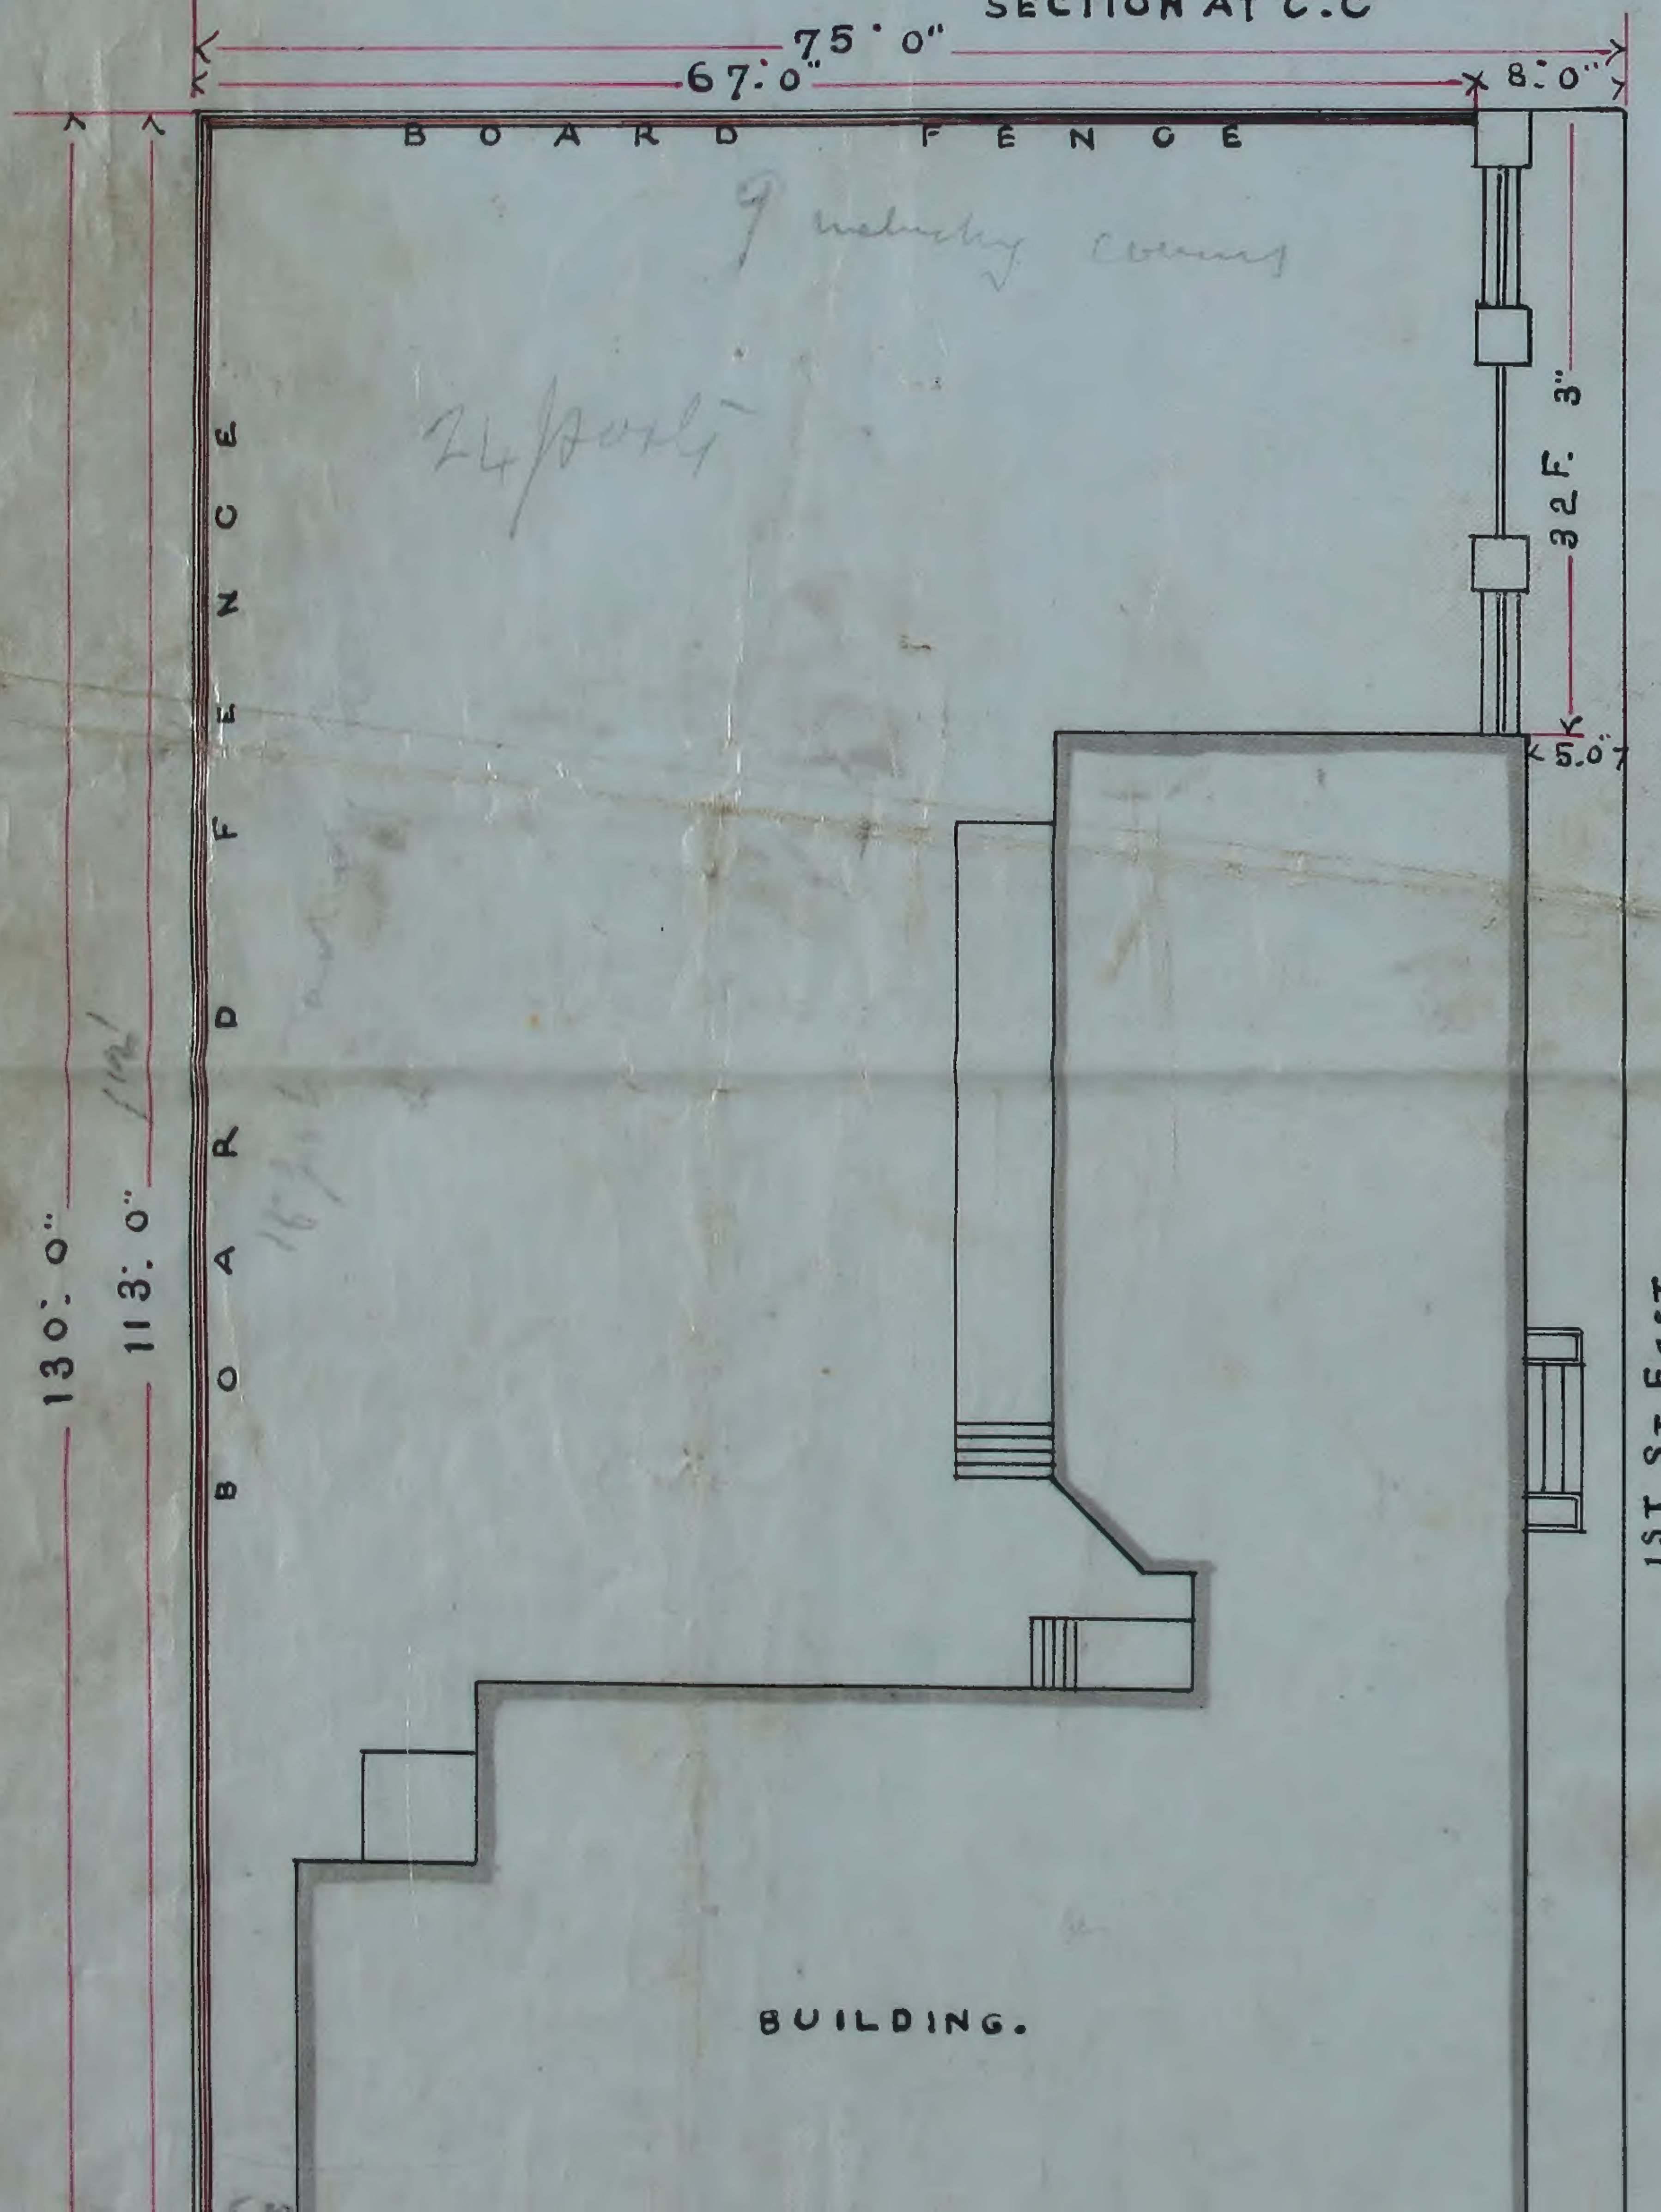

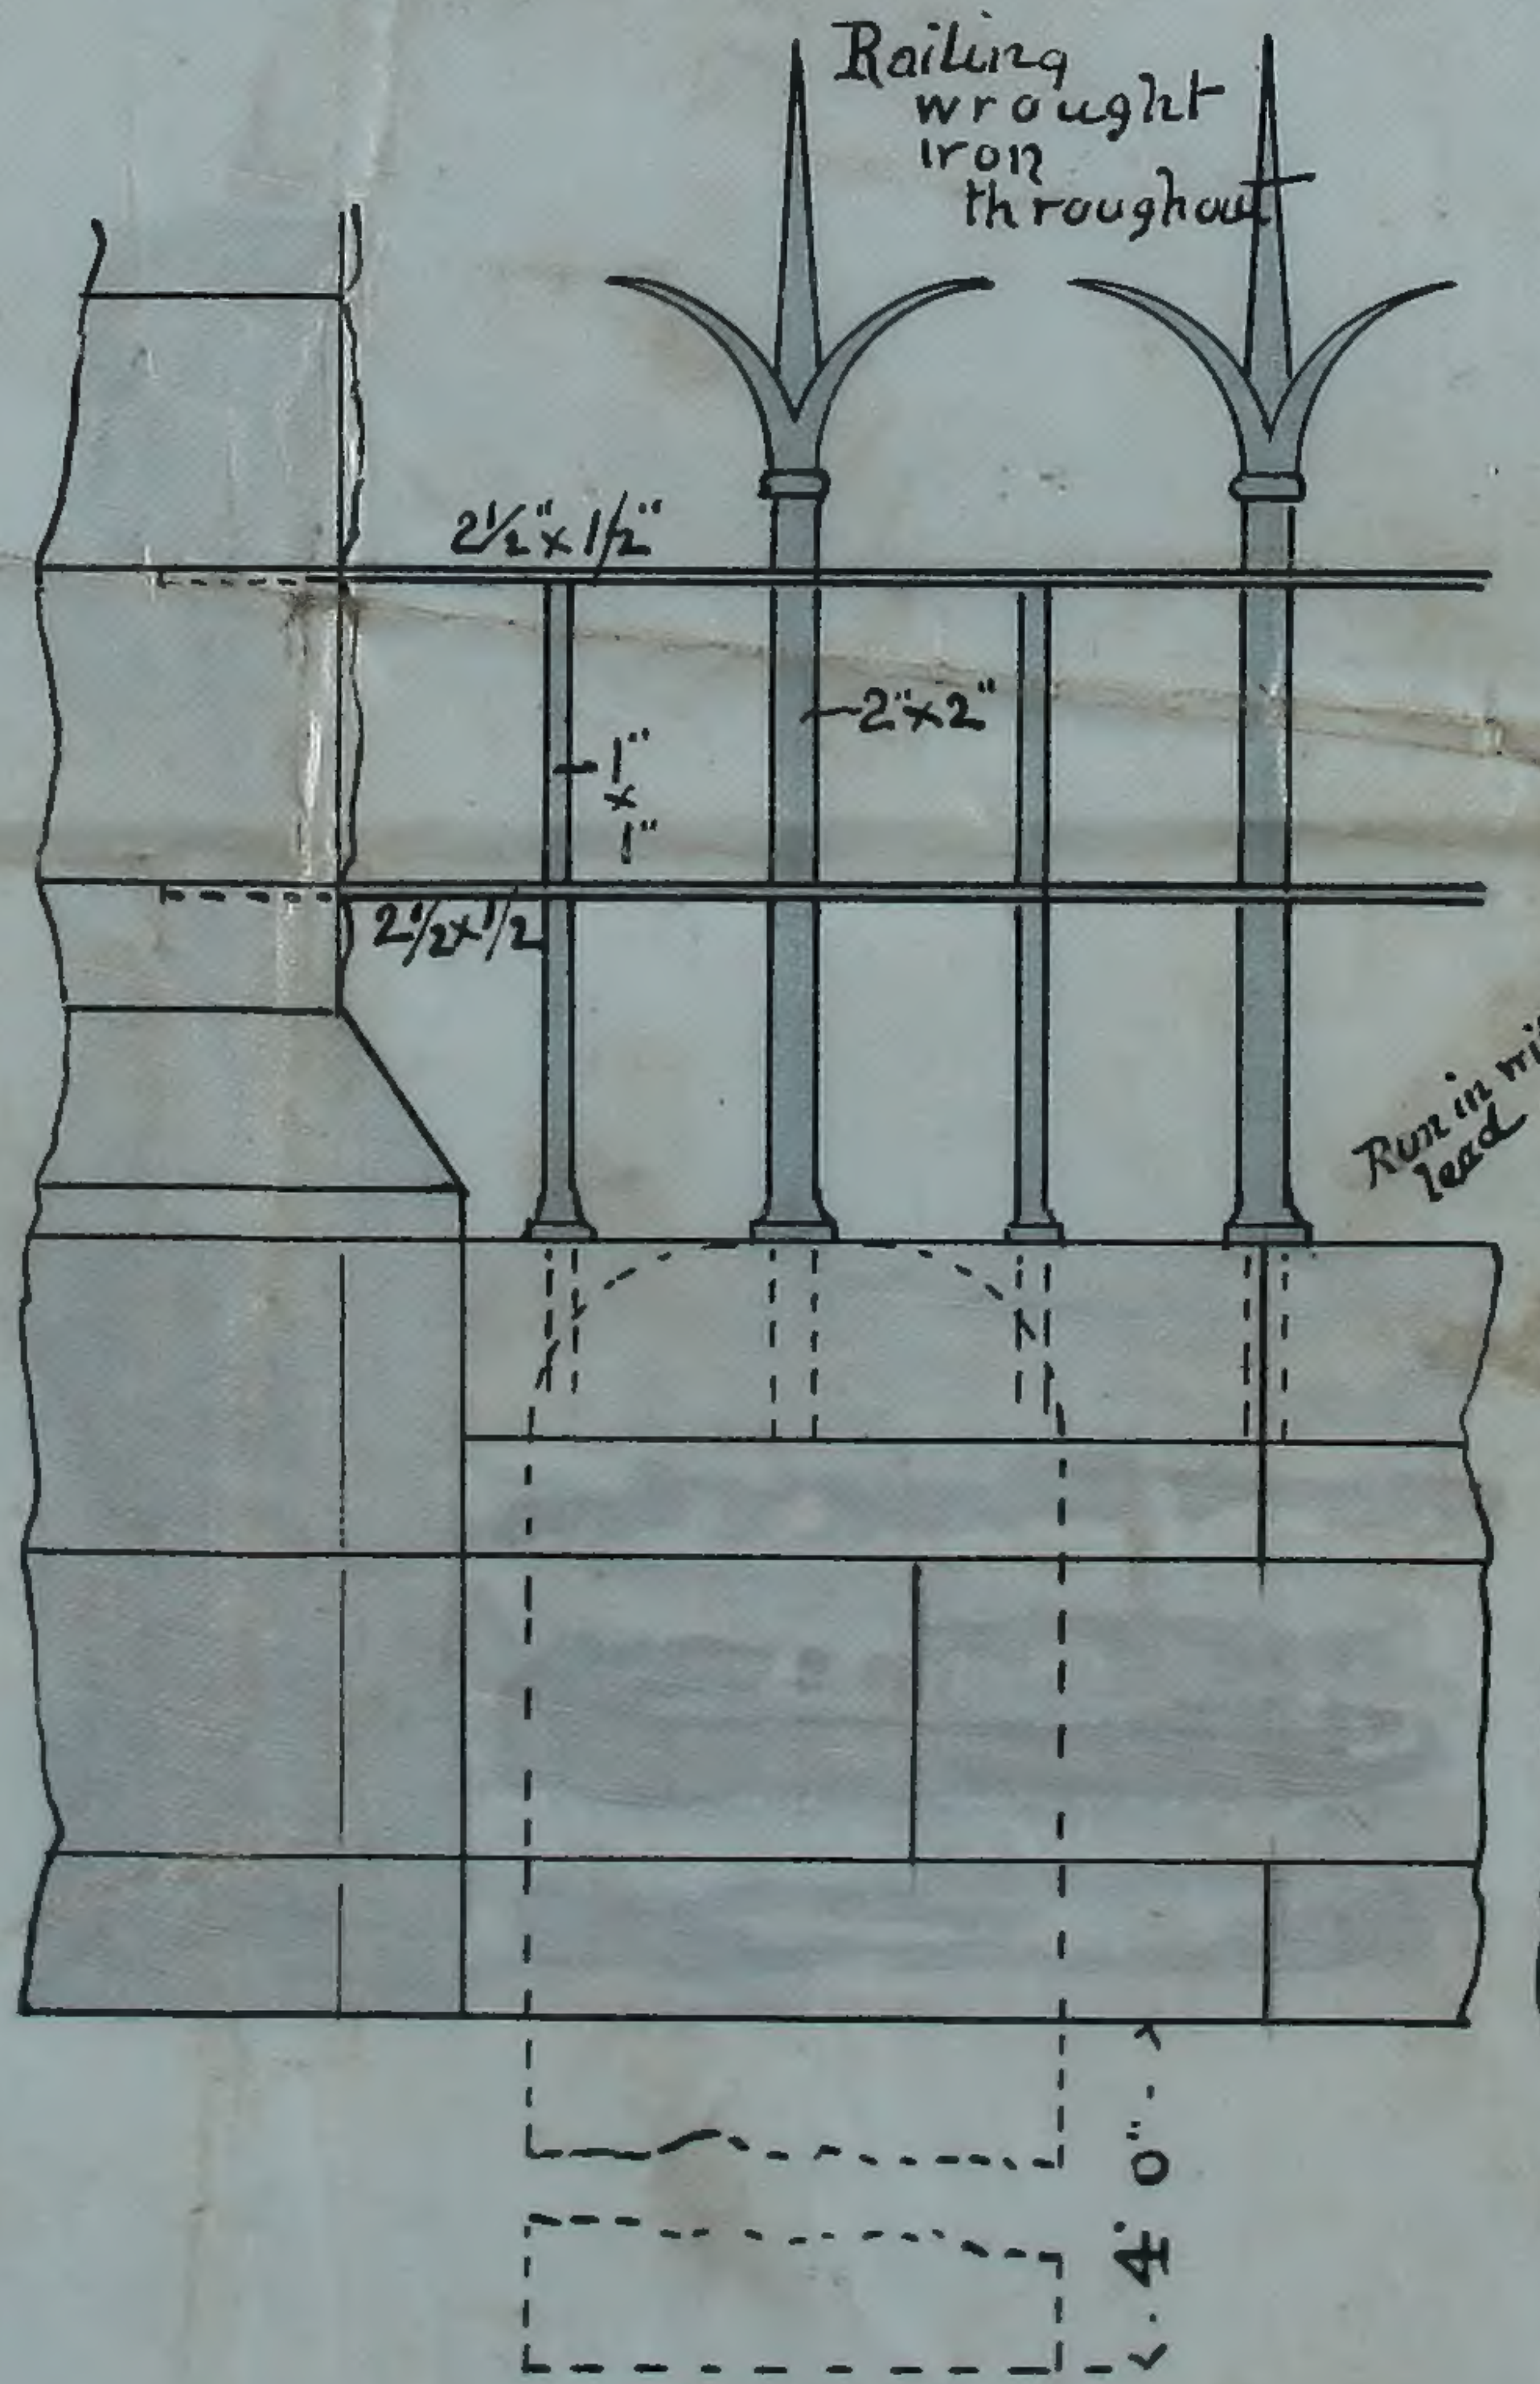

SECTION.

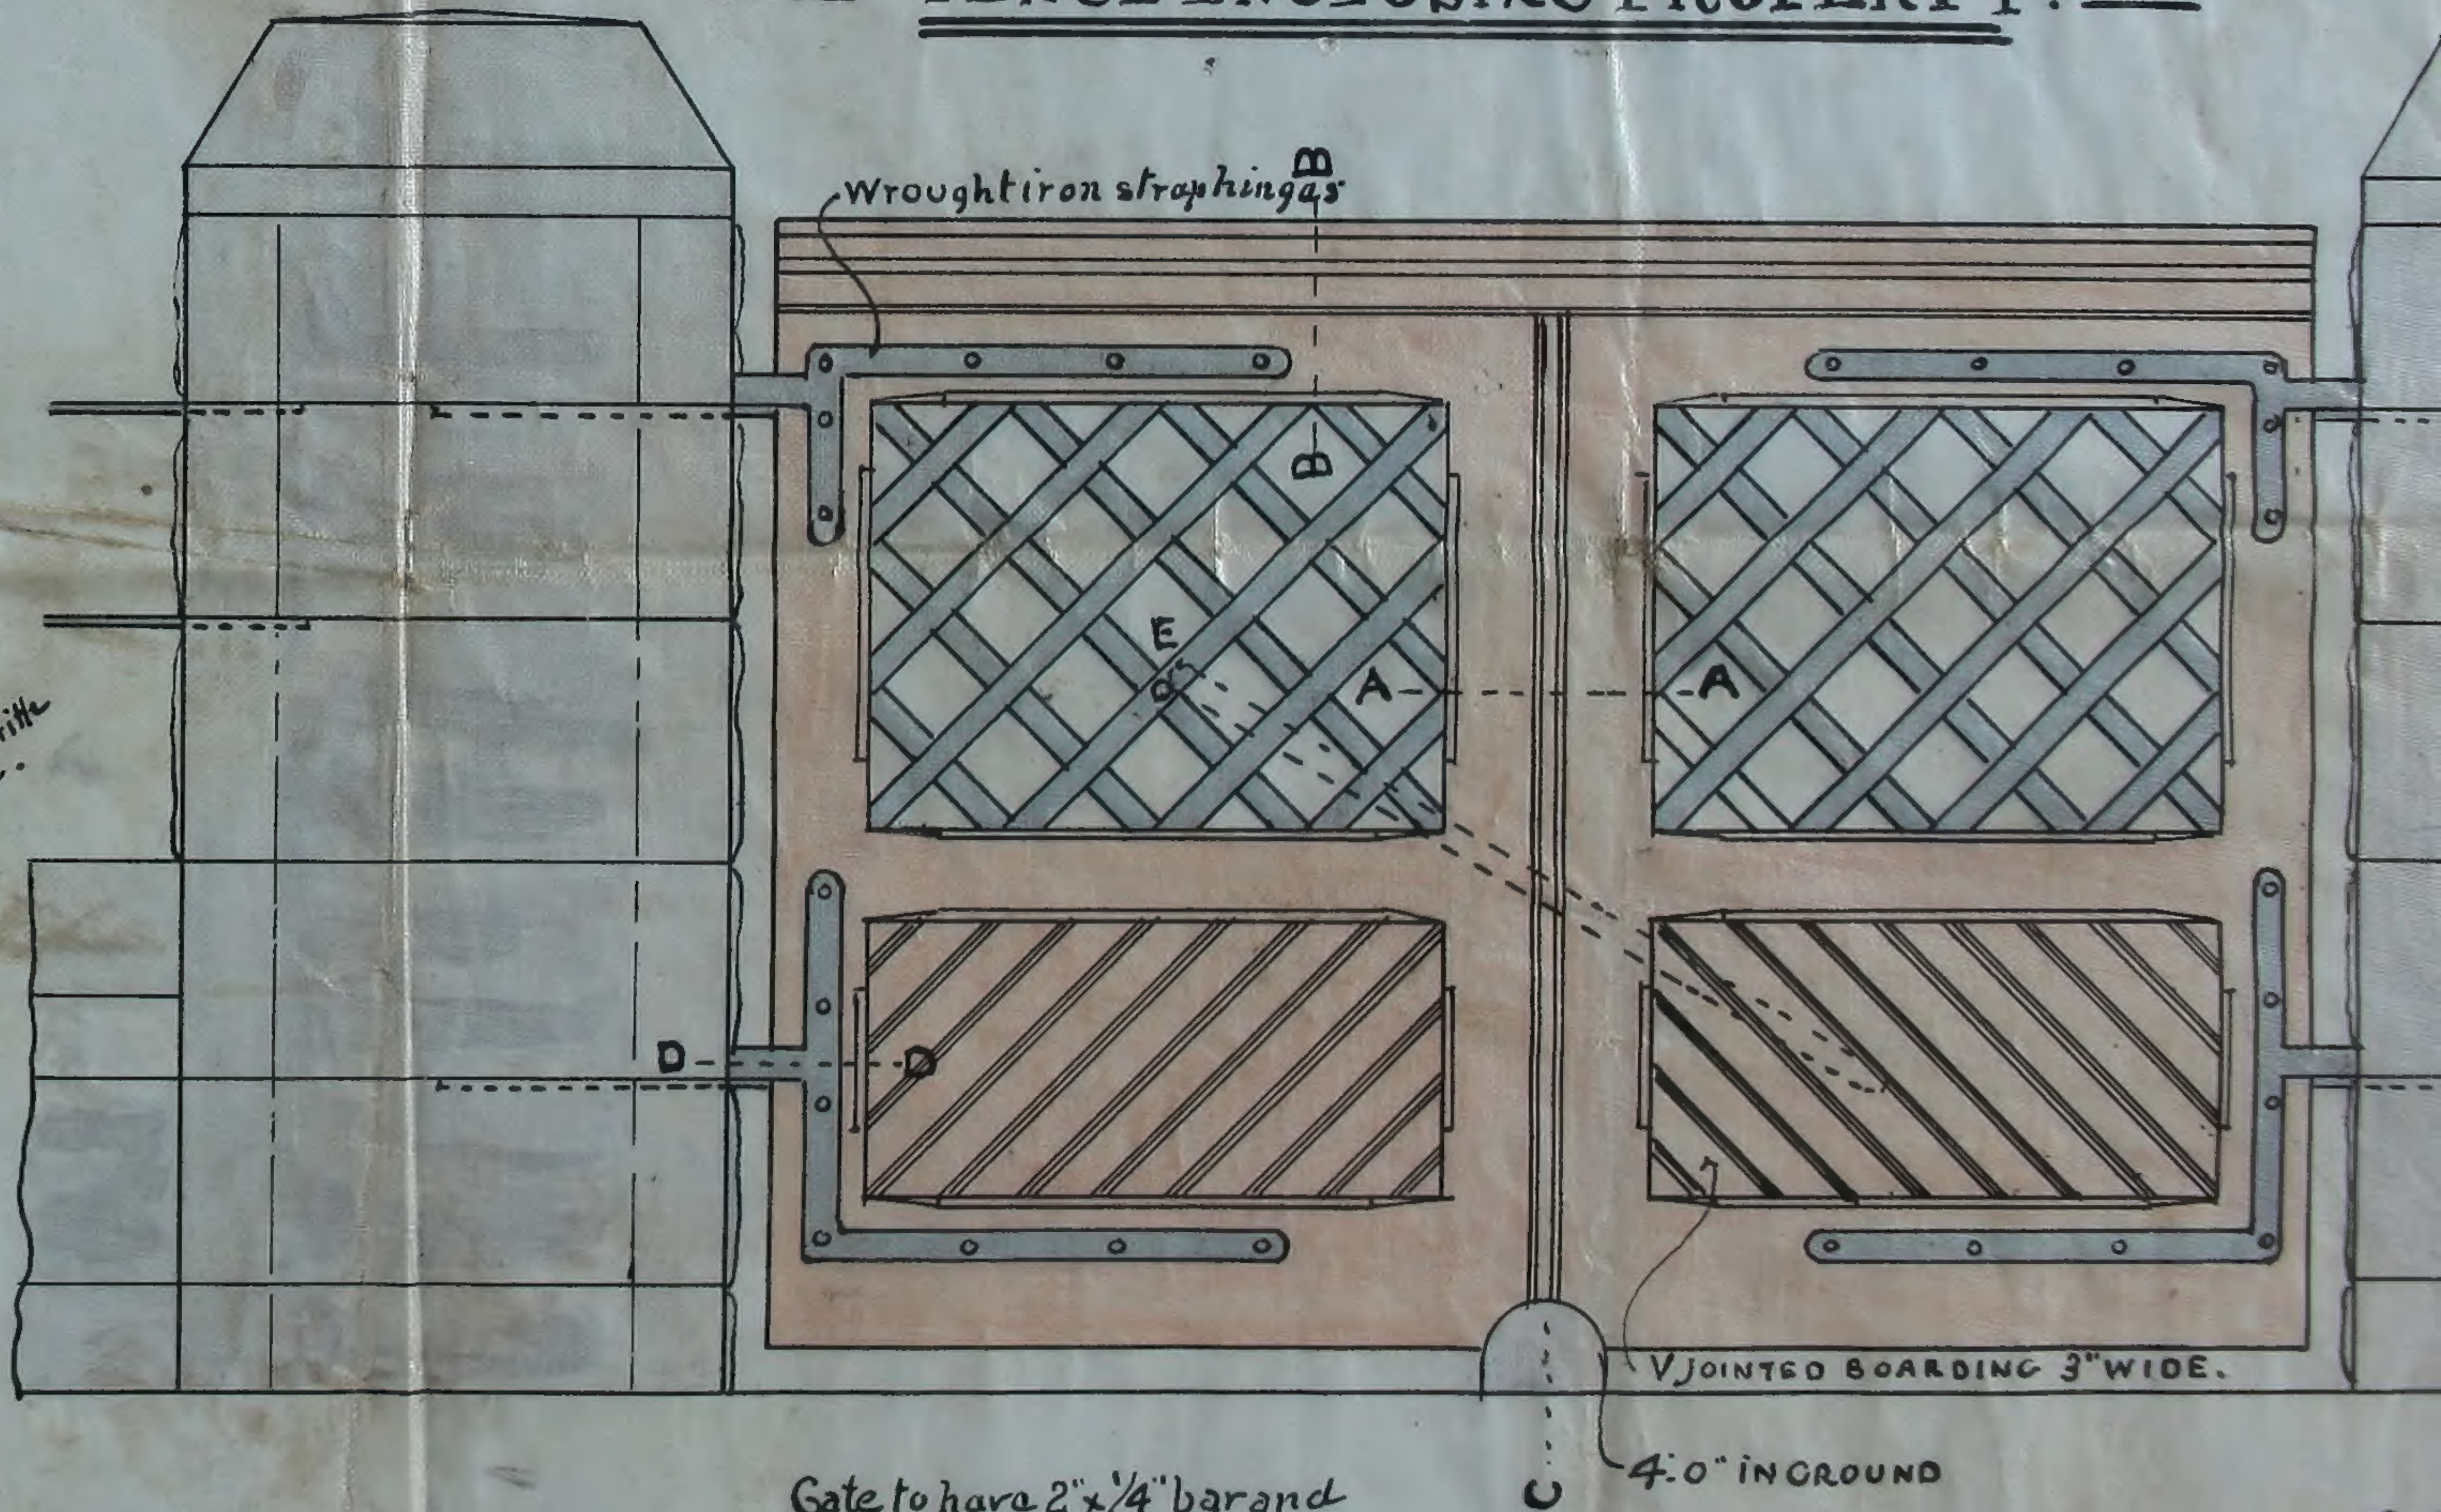

Gate to have 2"x 1/4" bar and staple and padlock fastening

ELEVATION OF FENCE AT "F"

Not

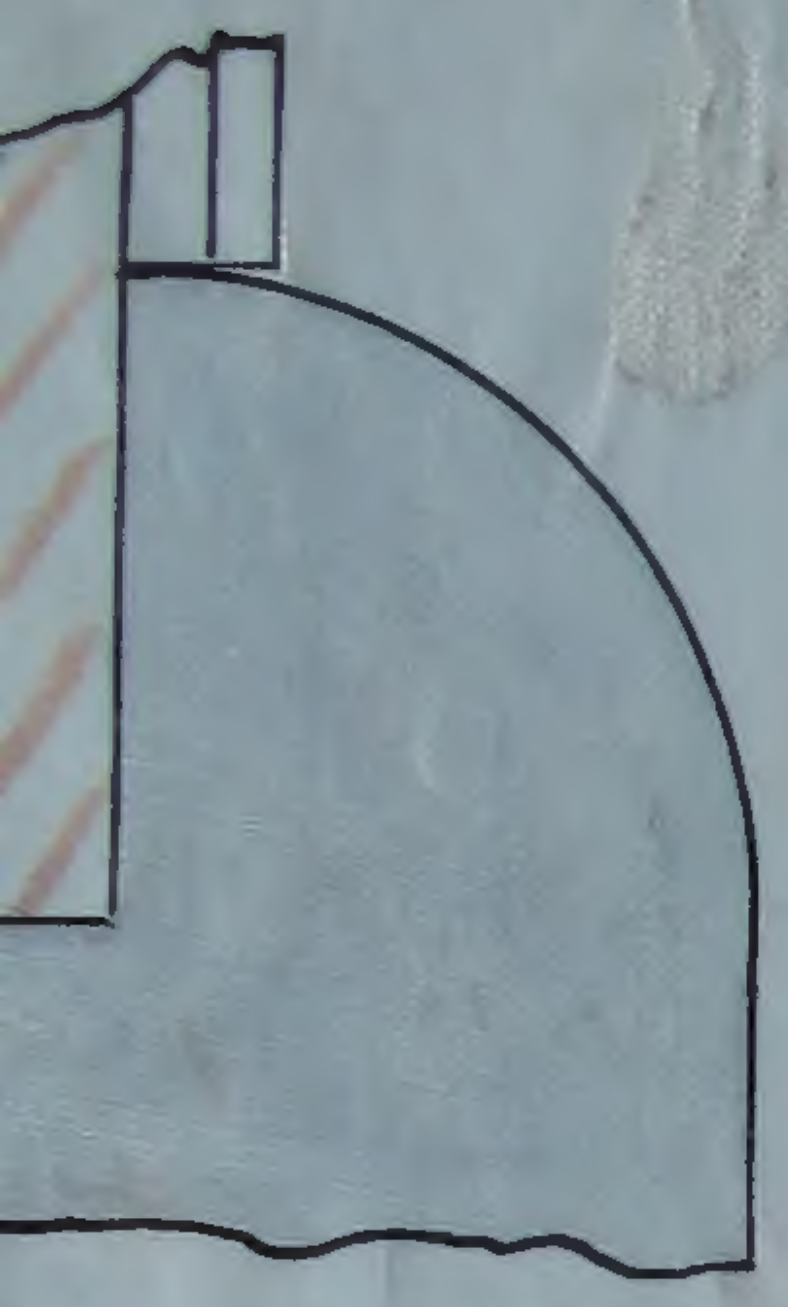

ON AT "C"."C"

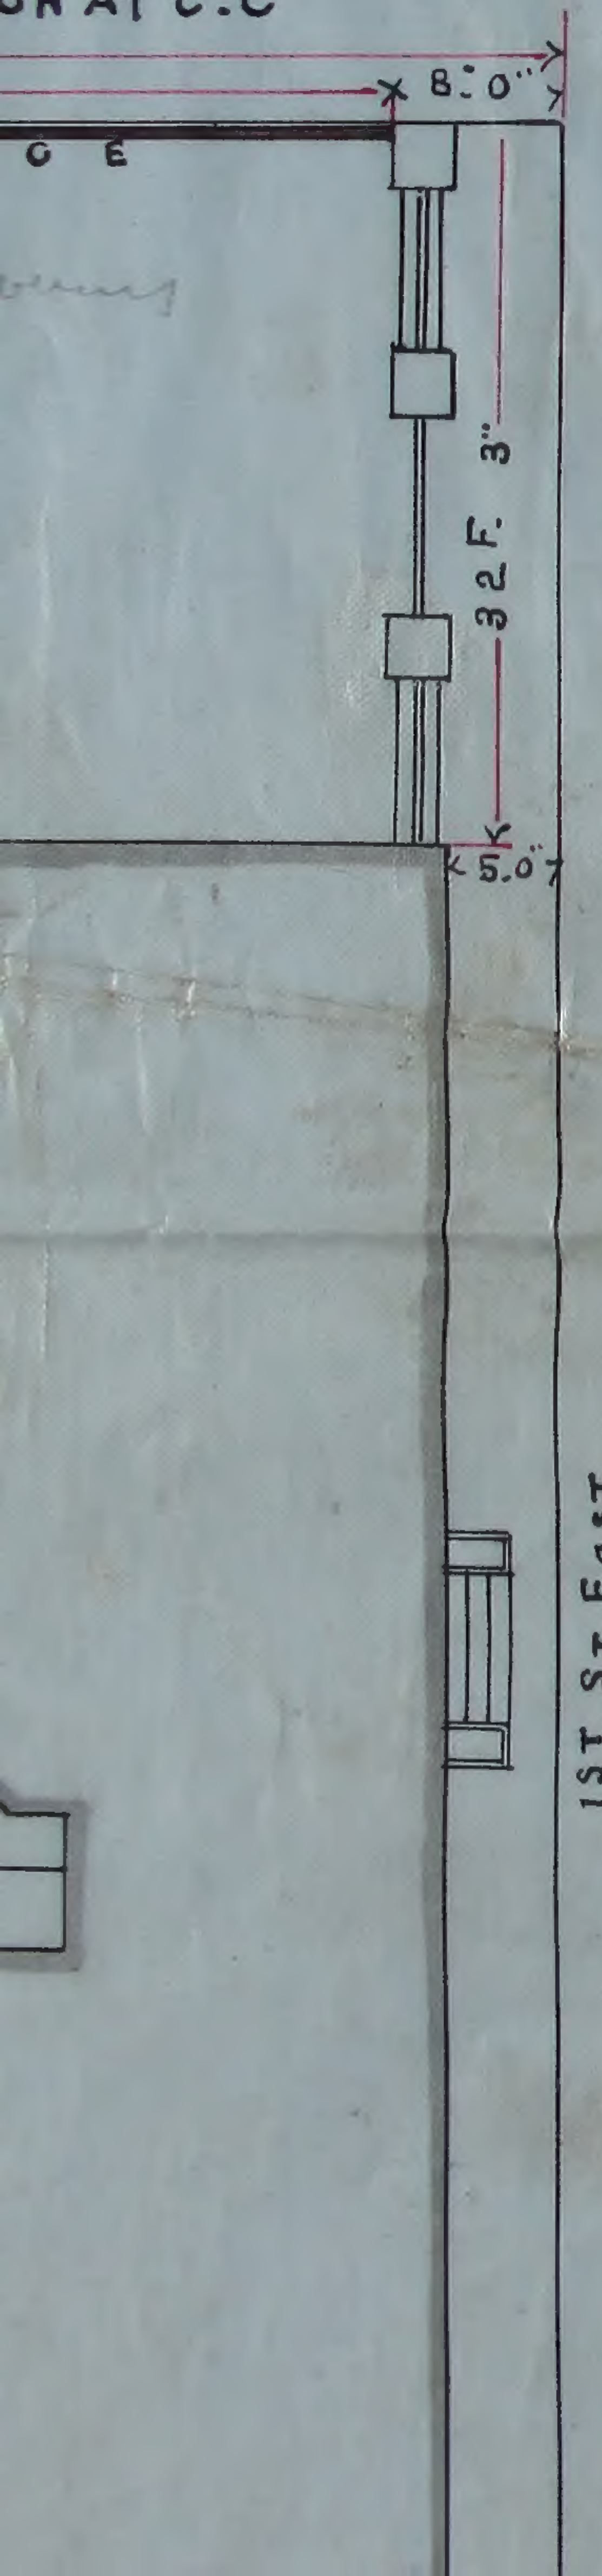

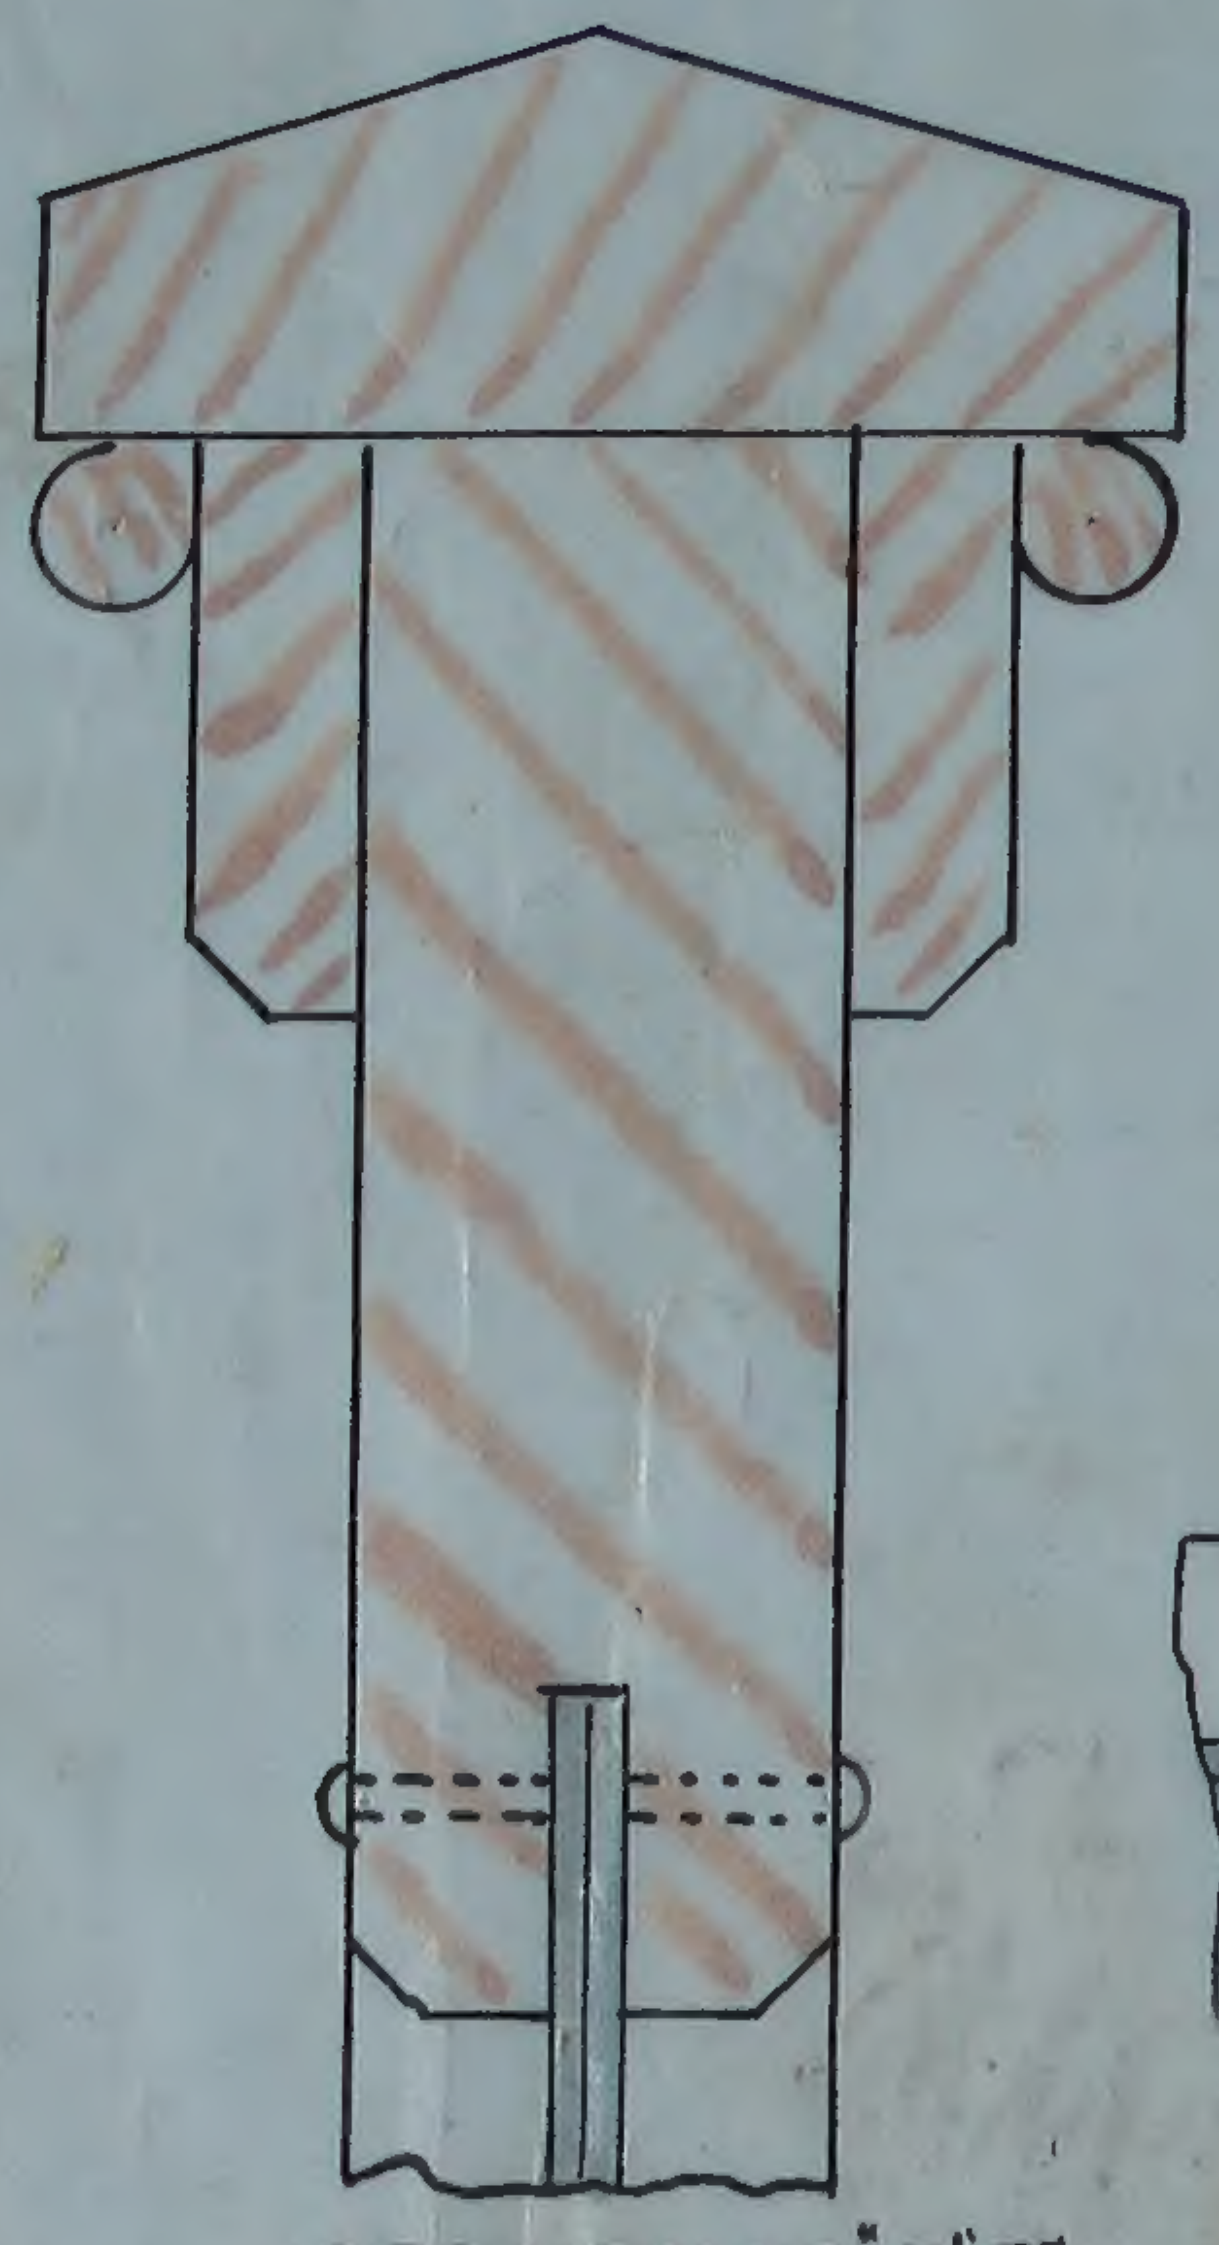

SECTION AT "B.B".

SCALE 1/4 REAL SIZE.

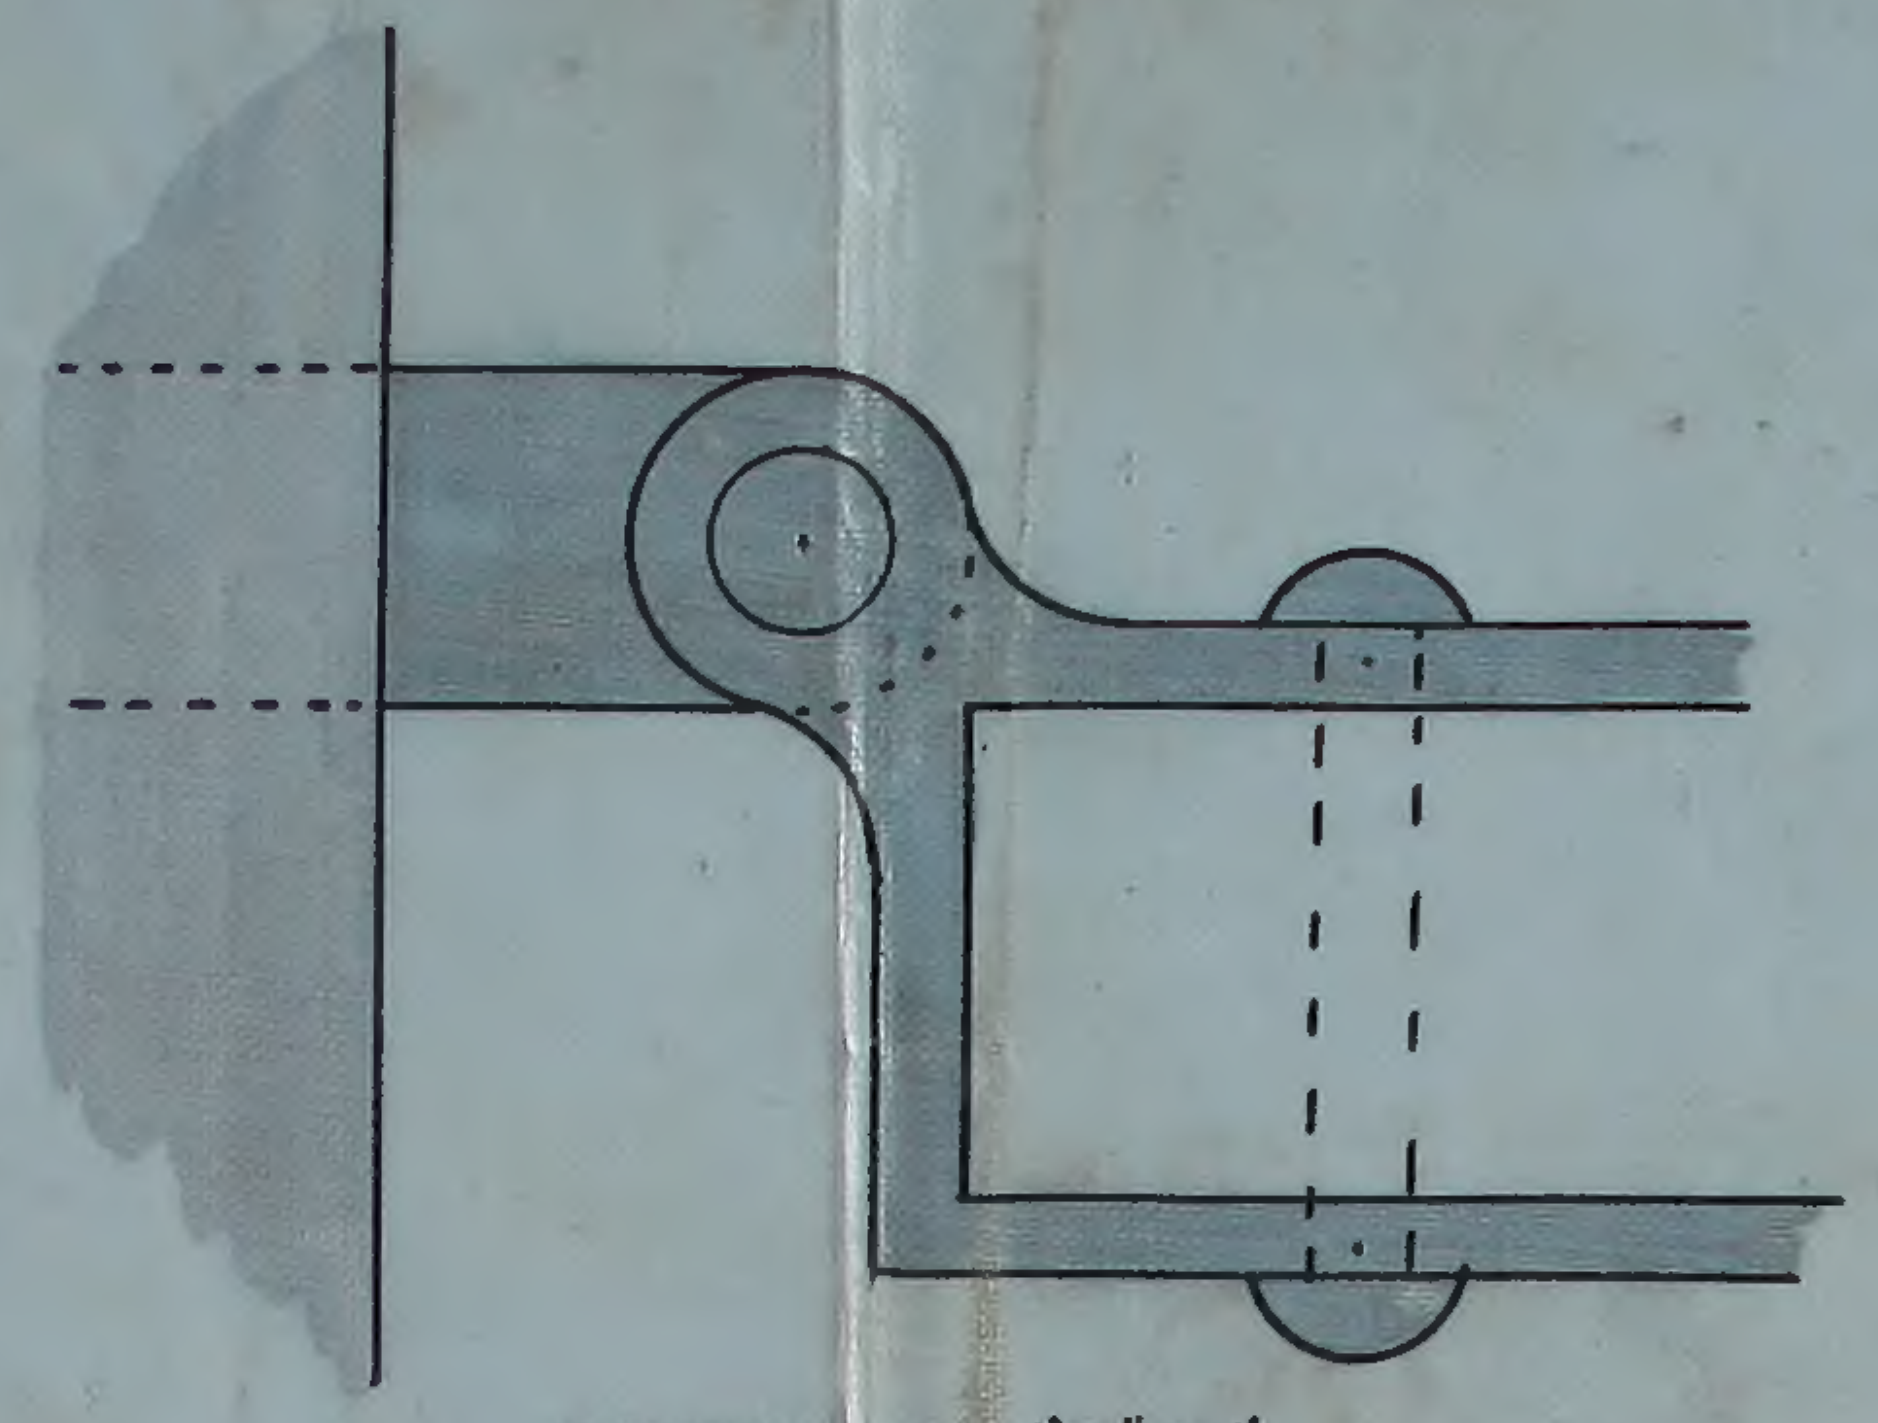

DETAIL AT "D" D"

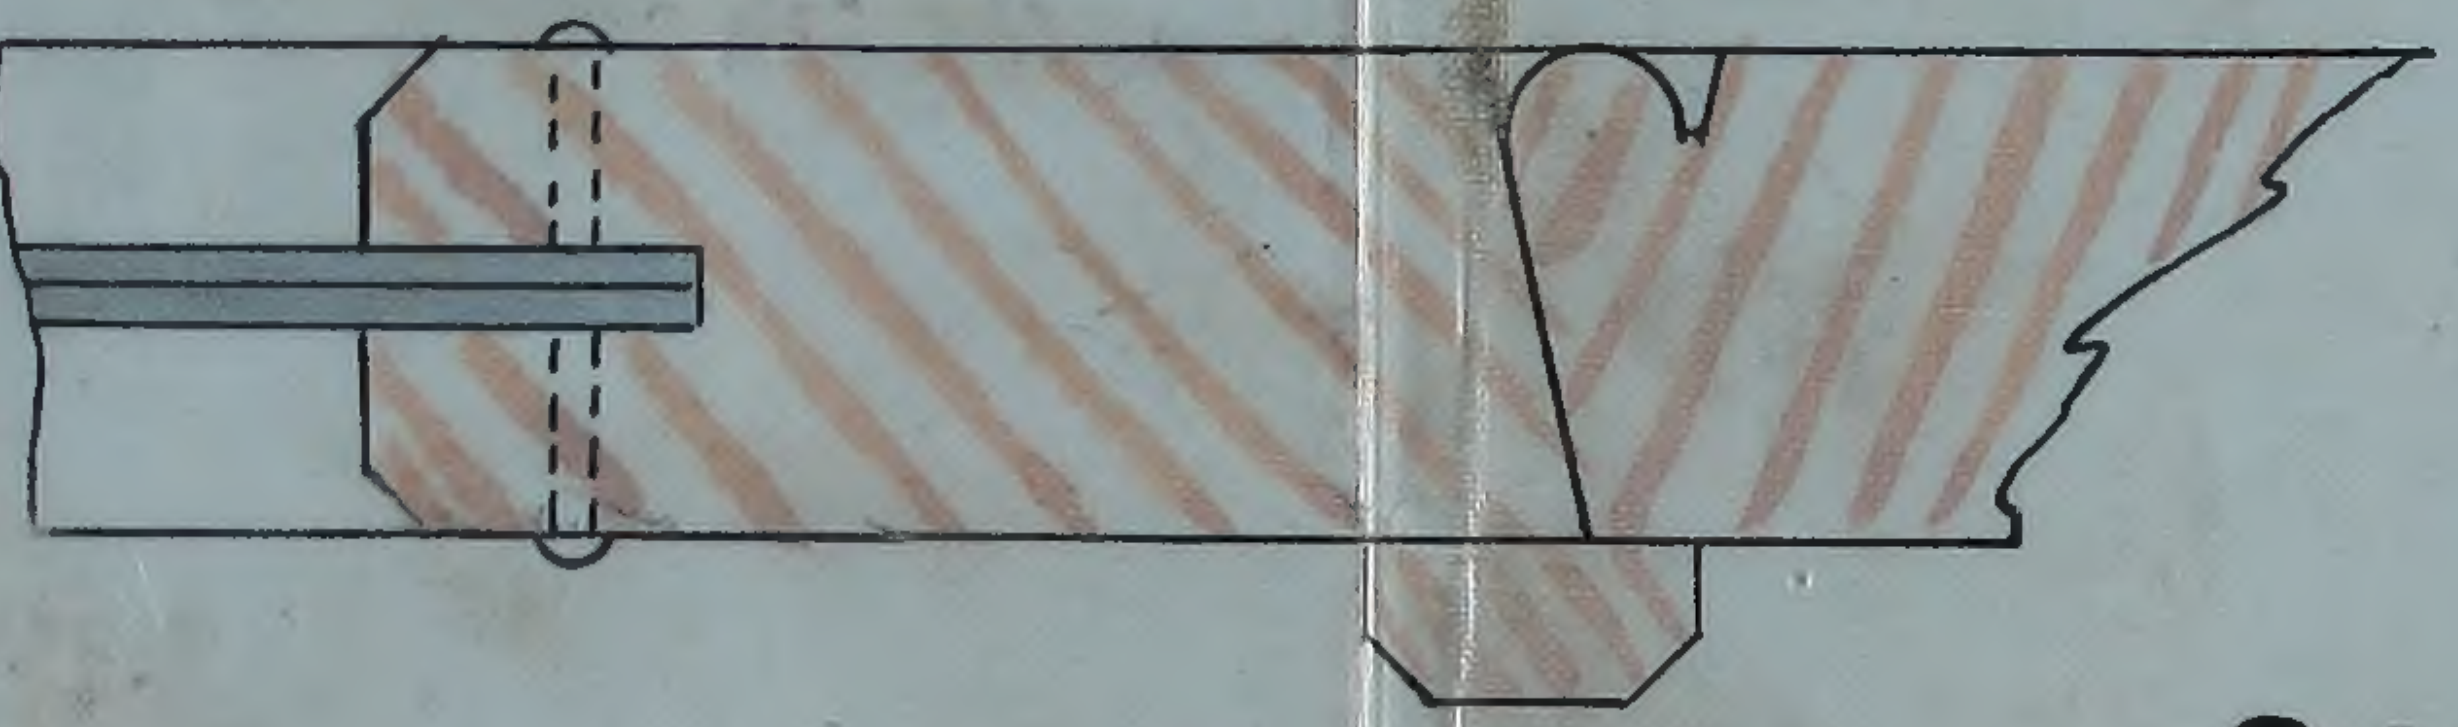

PLAN AT "A"A"

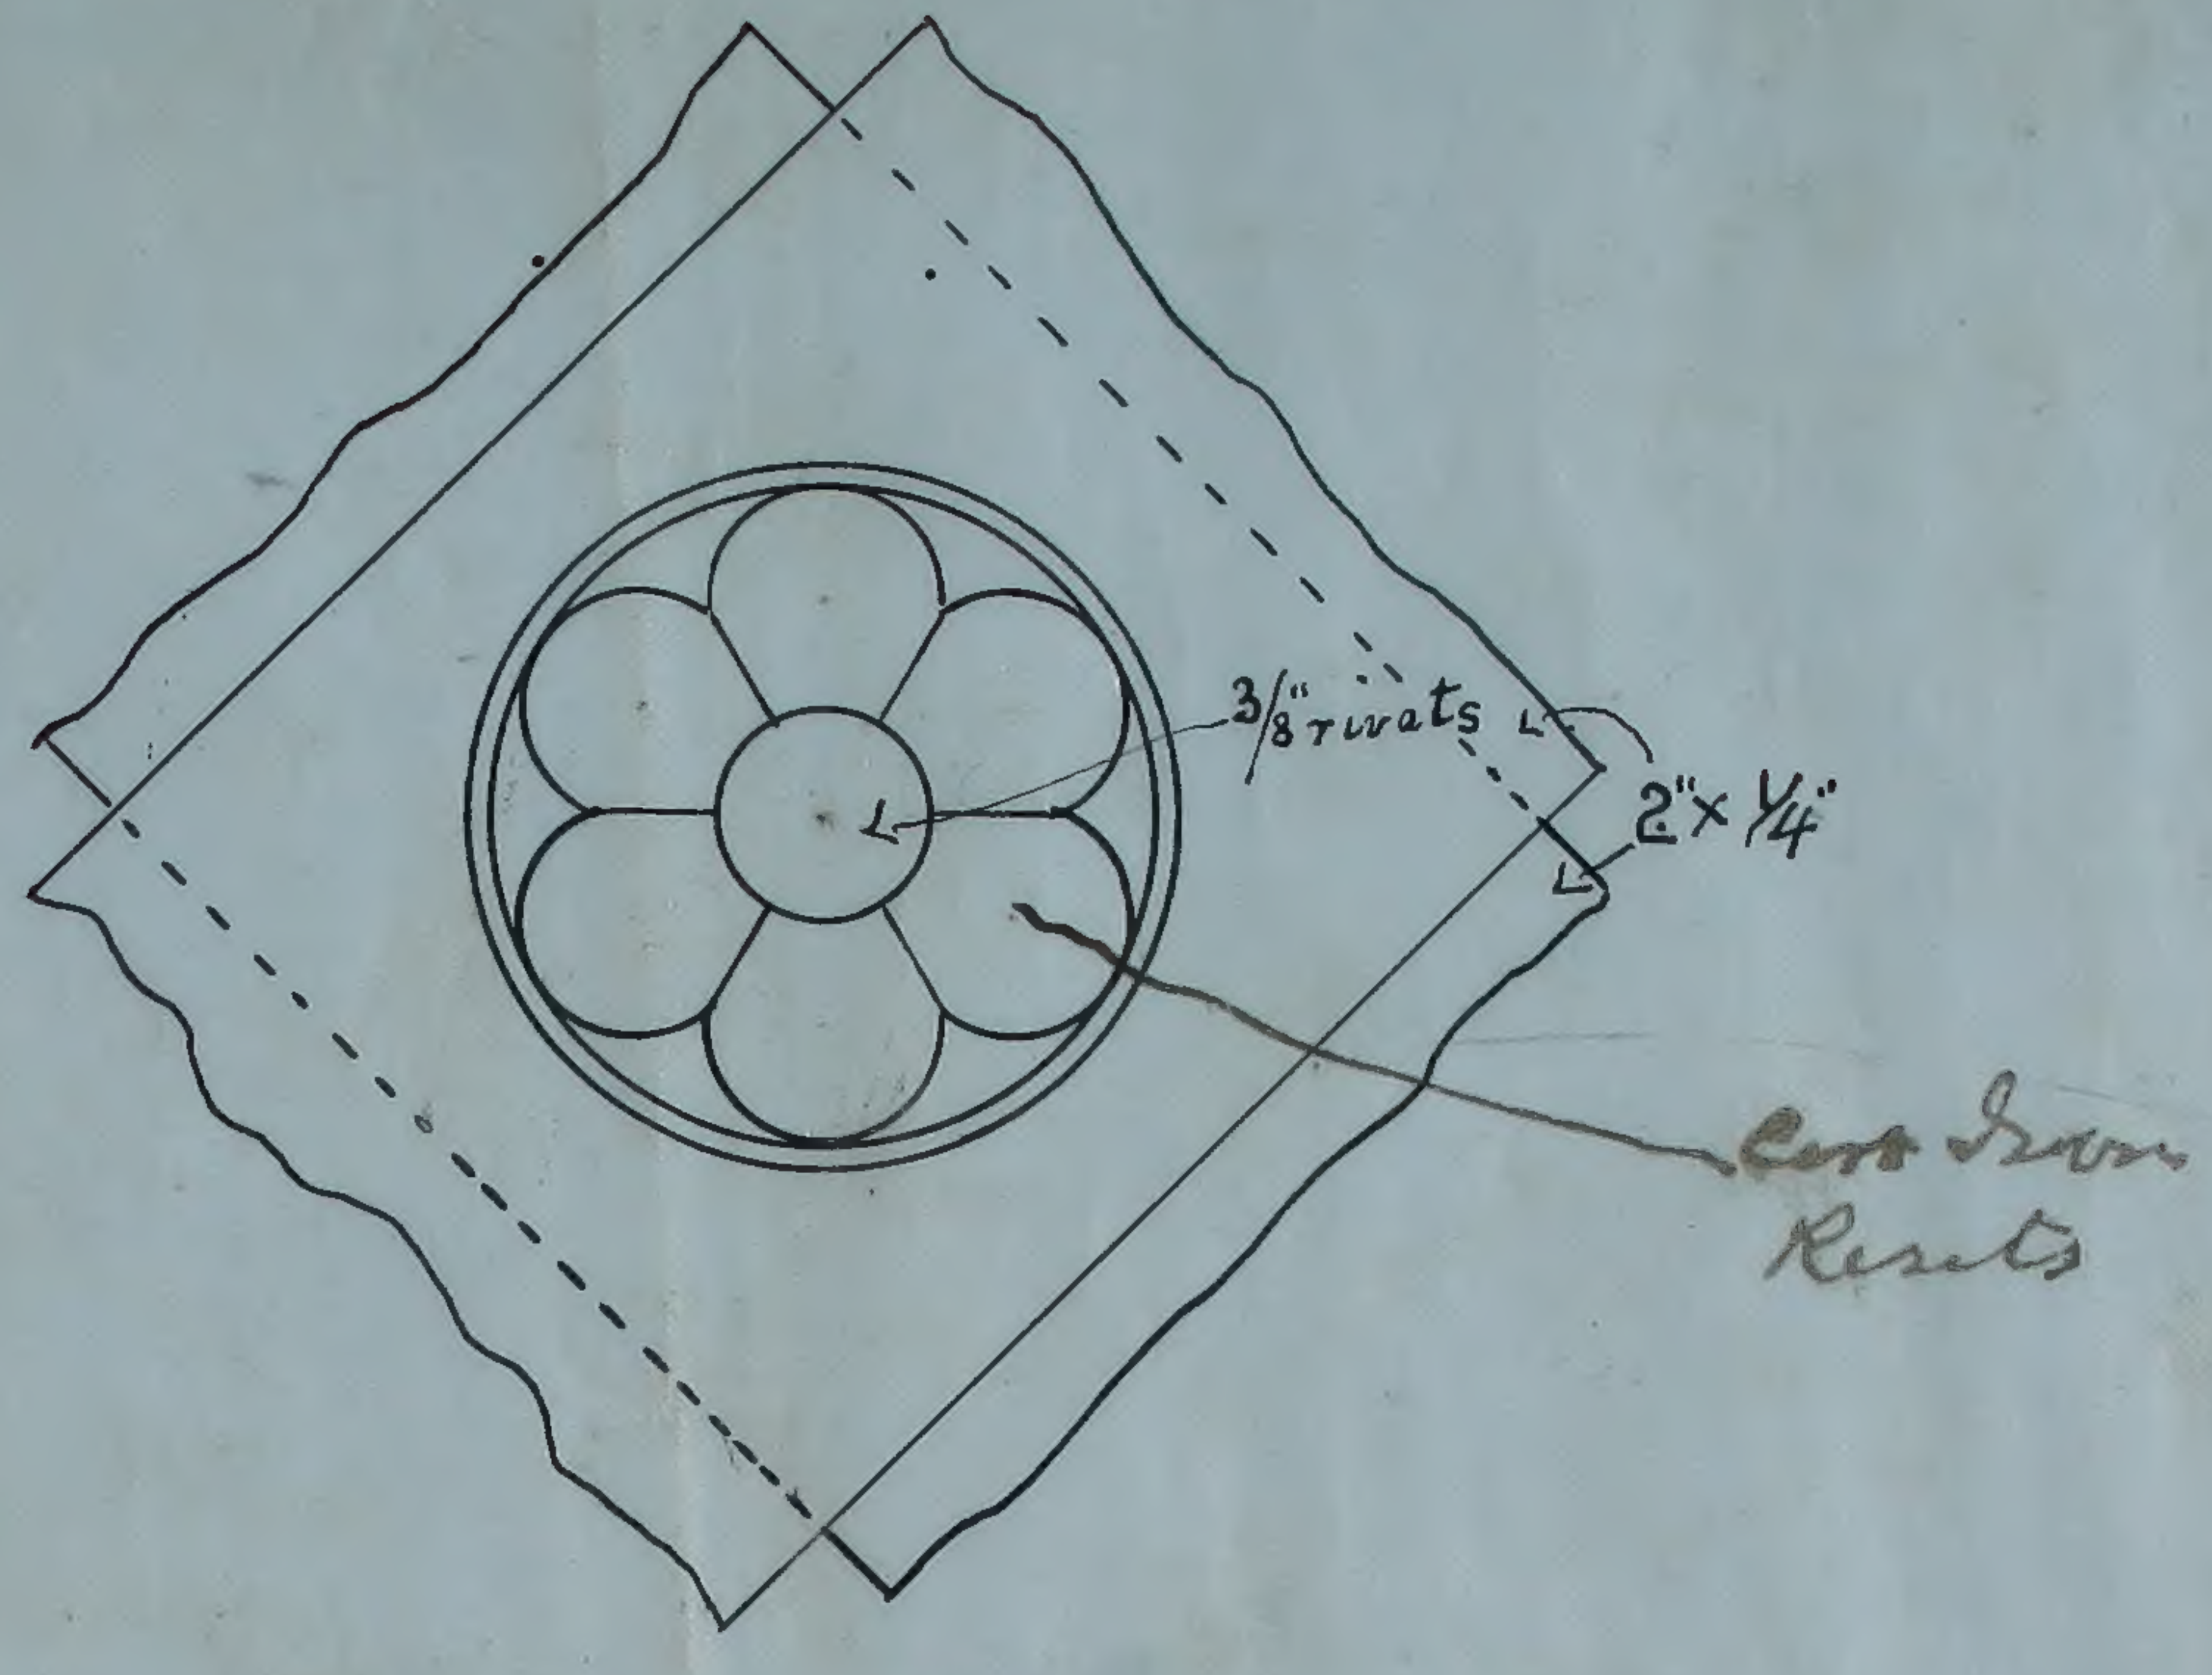

DETAIL AT "E"
FULL SIZE

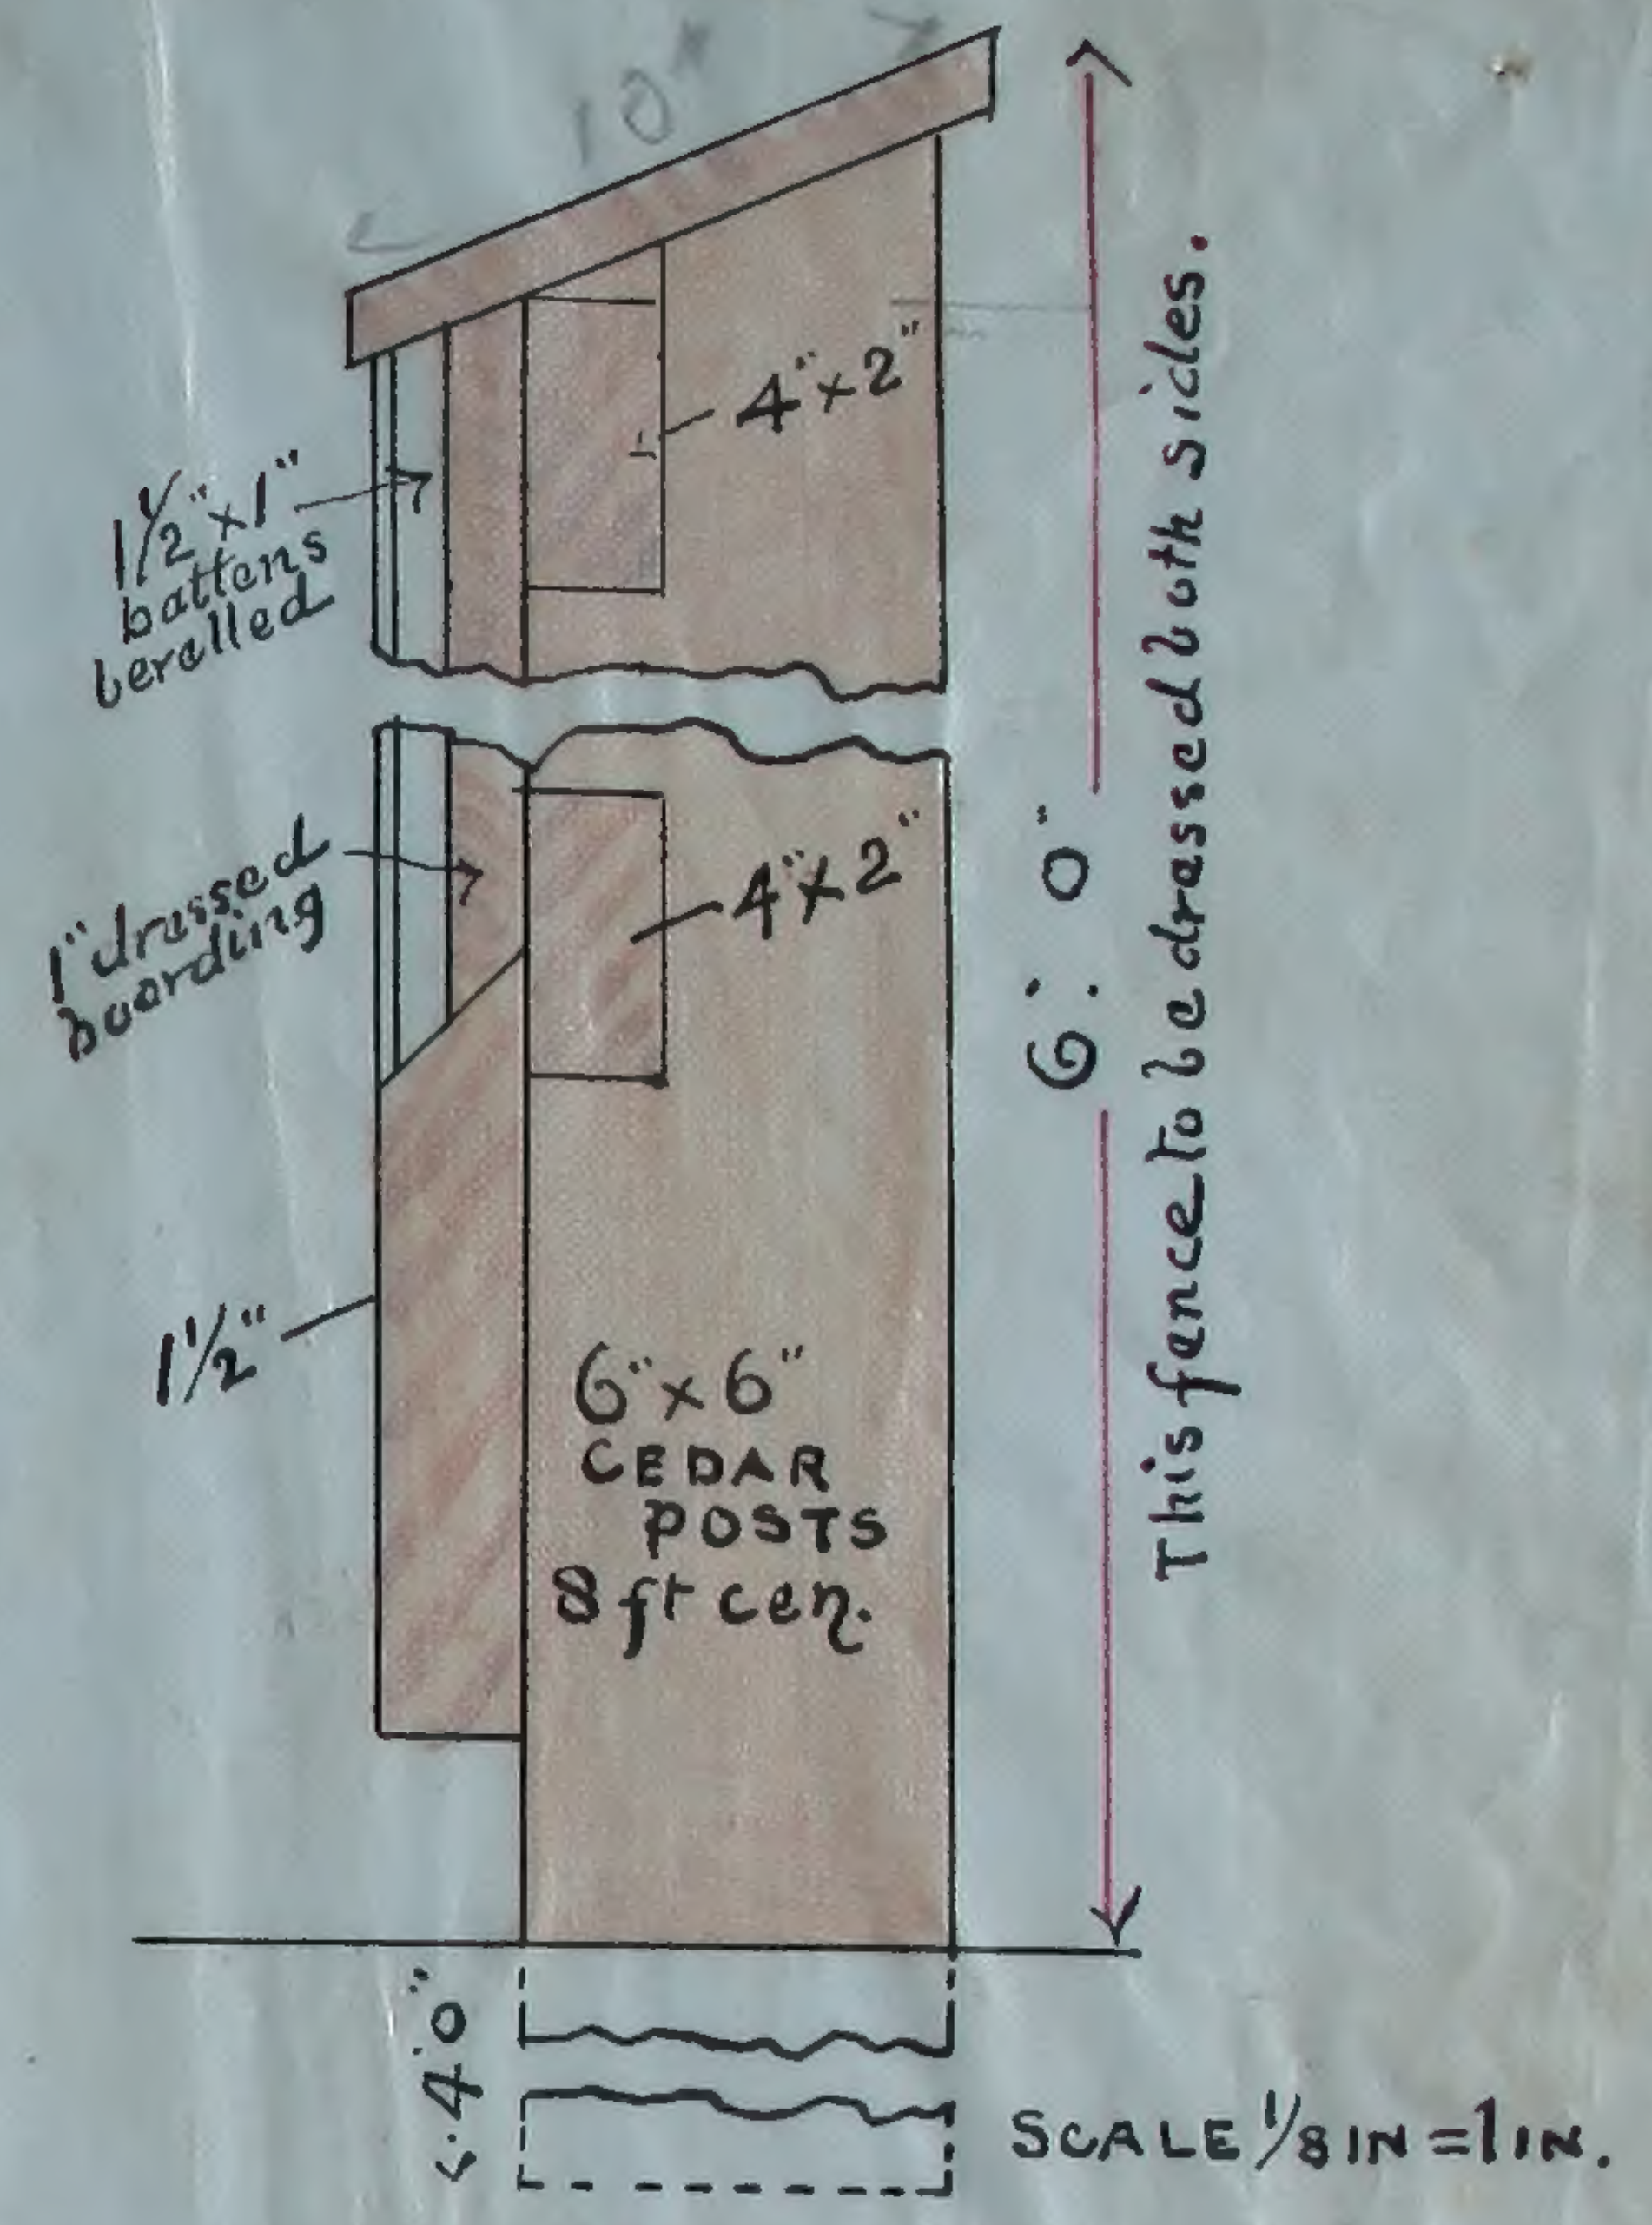
10"
4"×2"
1 1/2"×1" battens bevelled
1" dressed boarding
4"×2"
1 1/2"
6"×6" CEDAR POSTS 8 ft cen.
6'. 0"
This fence to be dressed both sides.
4'.0"
SCALE 1/8 IN = 1 IN.
SECTION

DETAIL OF WOOD FENCE.

CALGARY POST OFFICE

FENCE ENCLOSING PROPERTY.

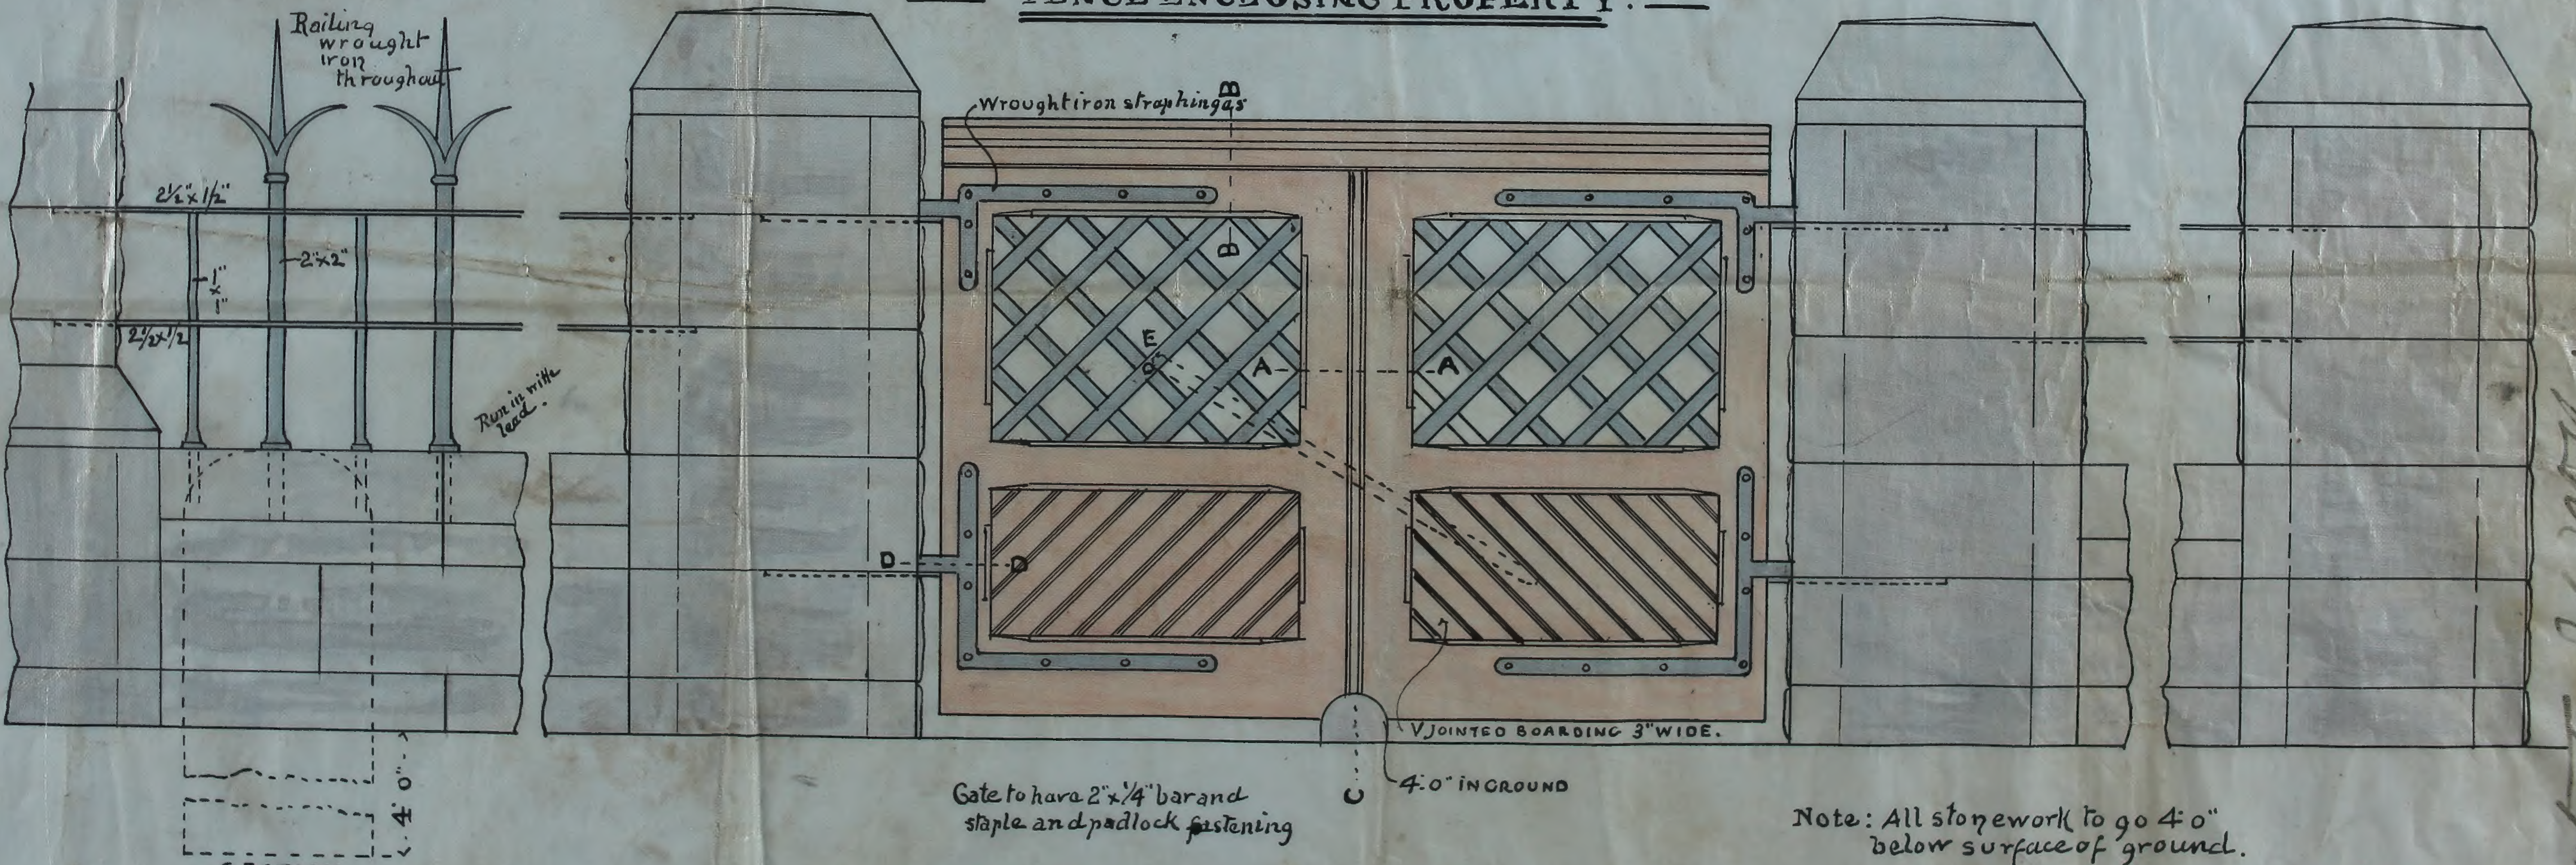

Gate to have 2"×1/4" bar and staple and padlock fastening

Note: All stonework to go 4'.0" below surface of ground.

ELEVATION OF FENCE AT "F"

Contractor J. G. McNeil
[illegible]

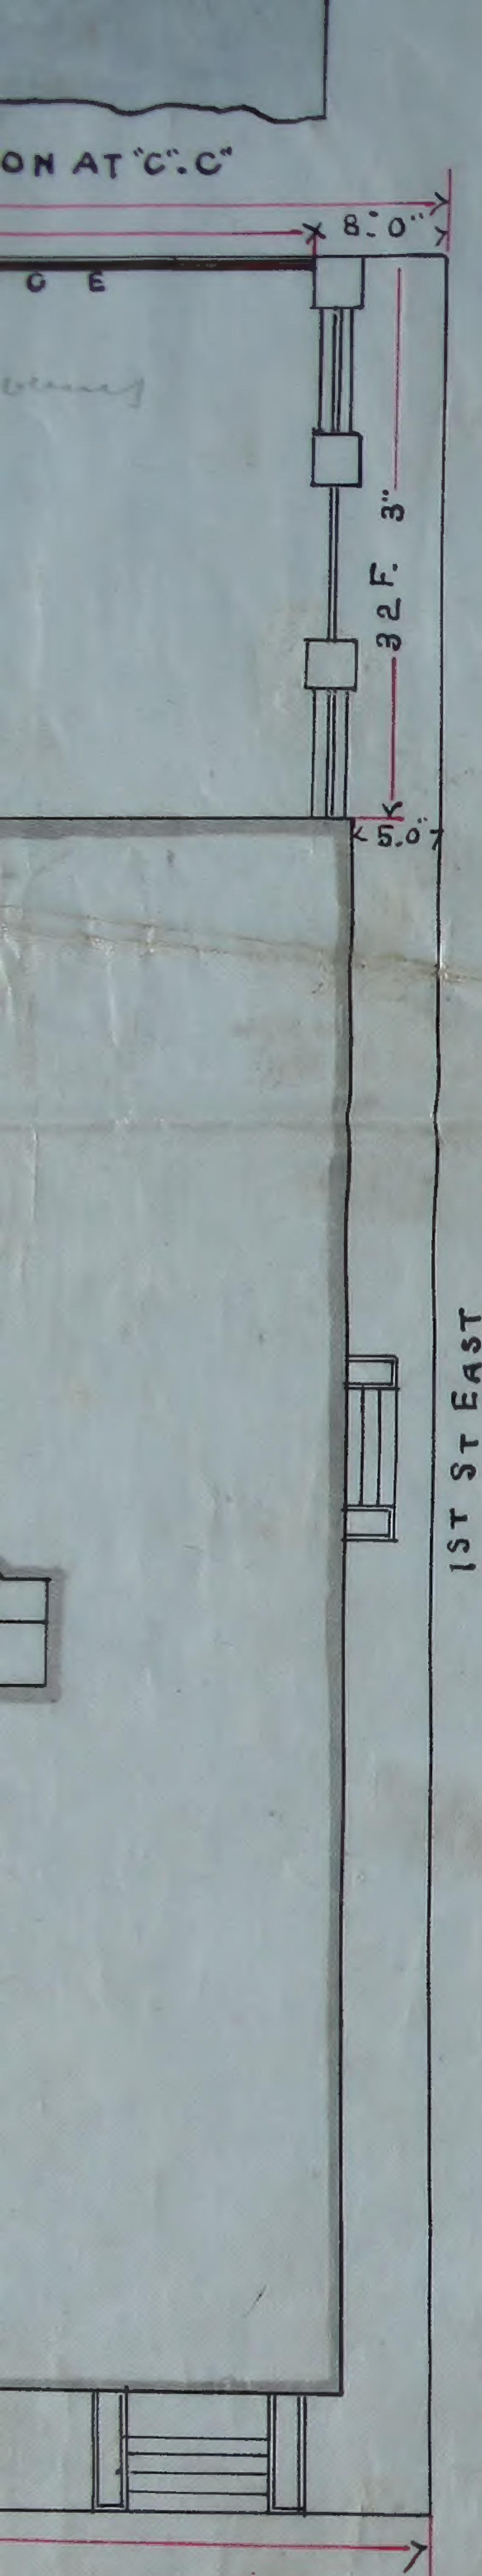

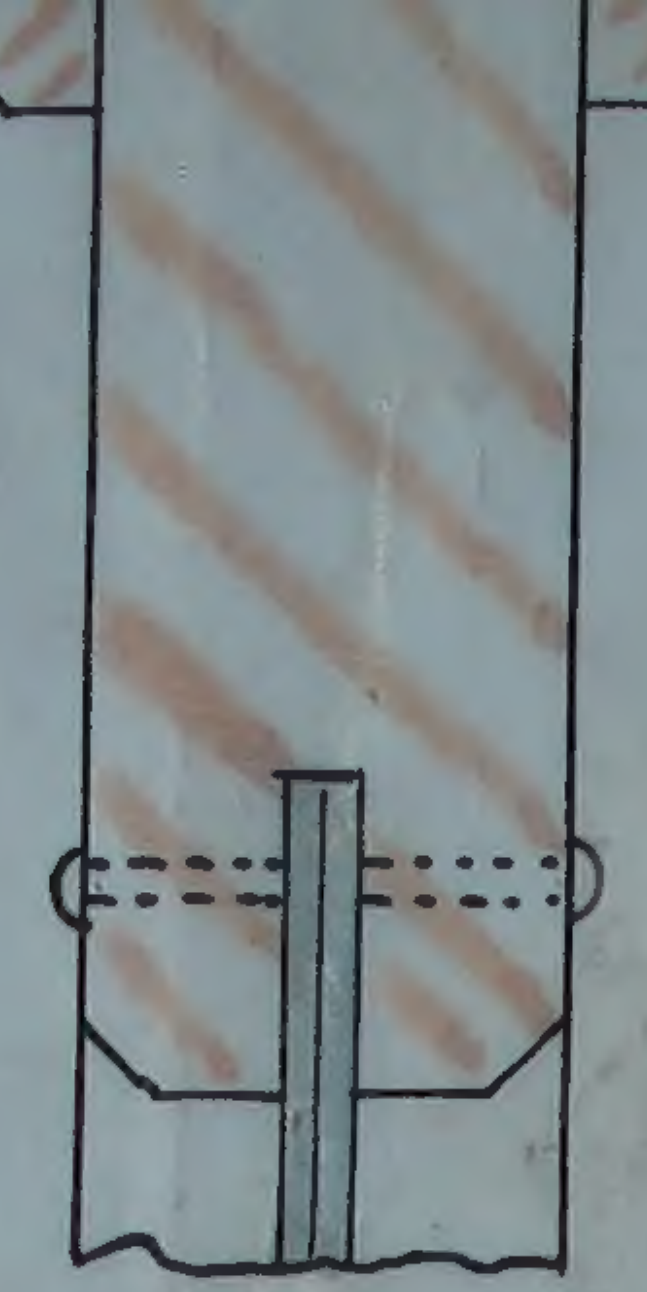

SECTION AT "B.B".

SCALE 1/4 REAL SIZE.

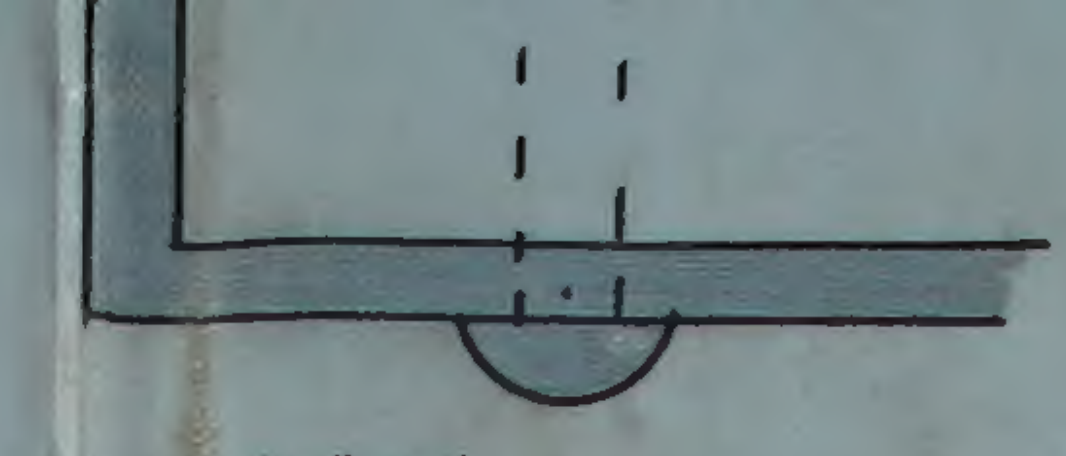

DETAIL AT "D D"

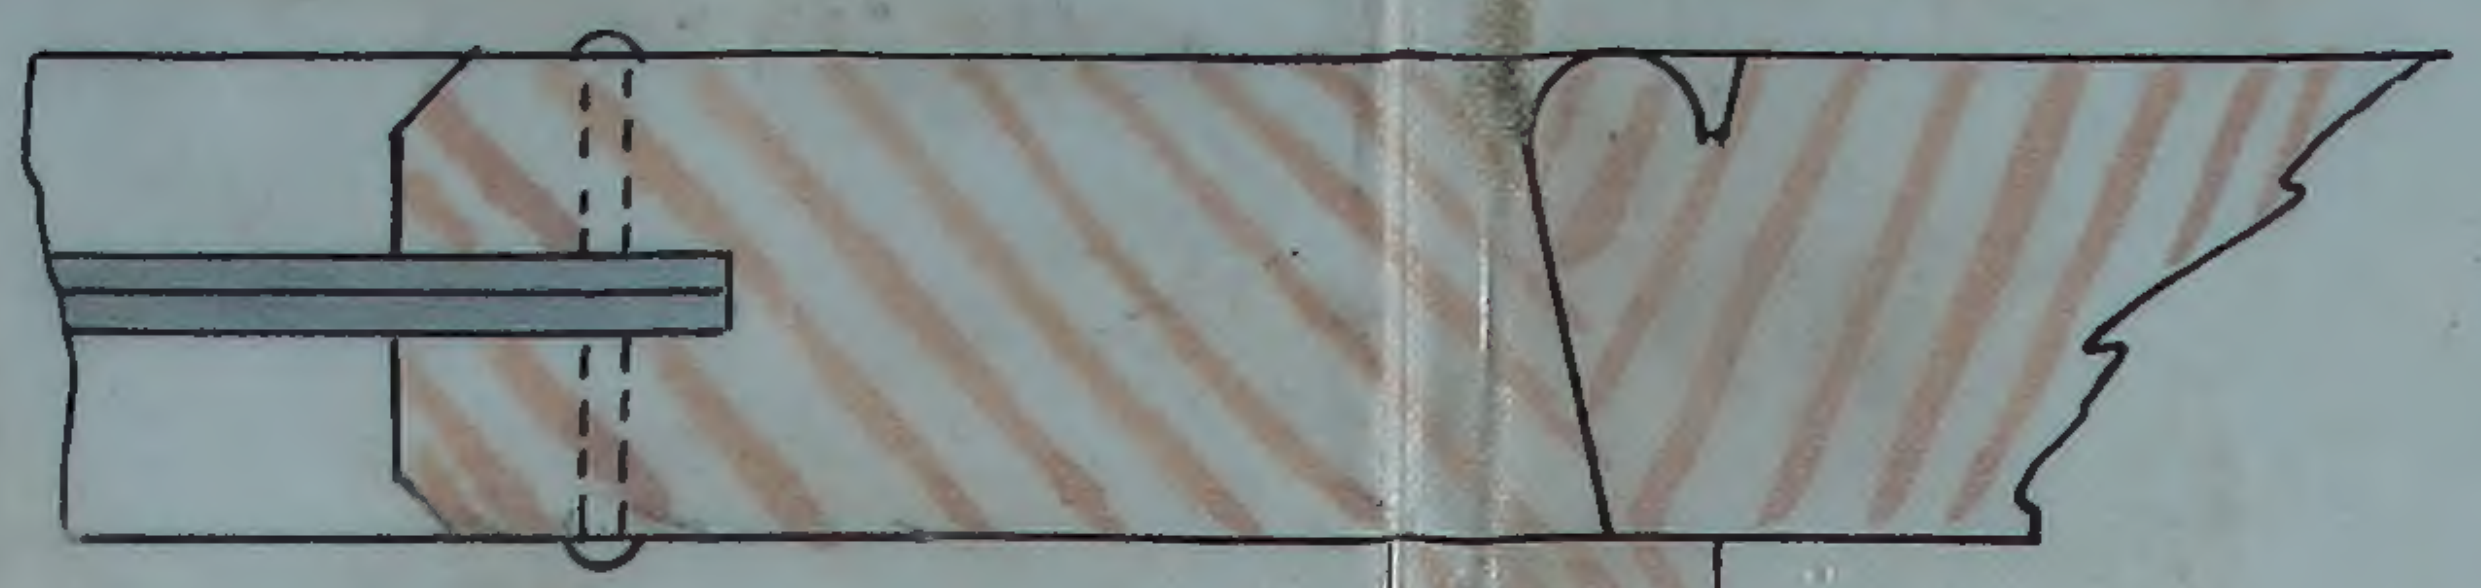

PLAN AT "A A"

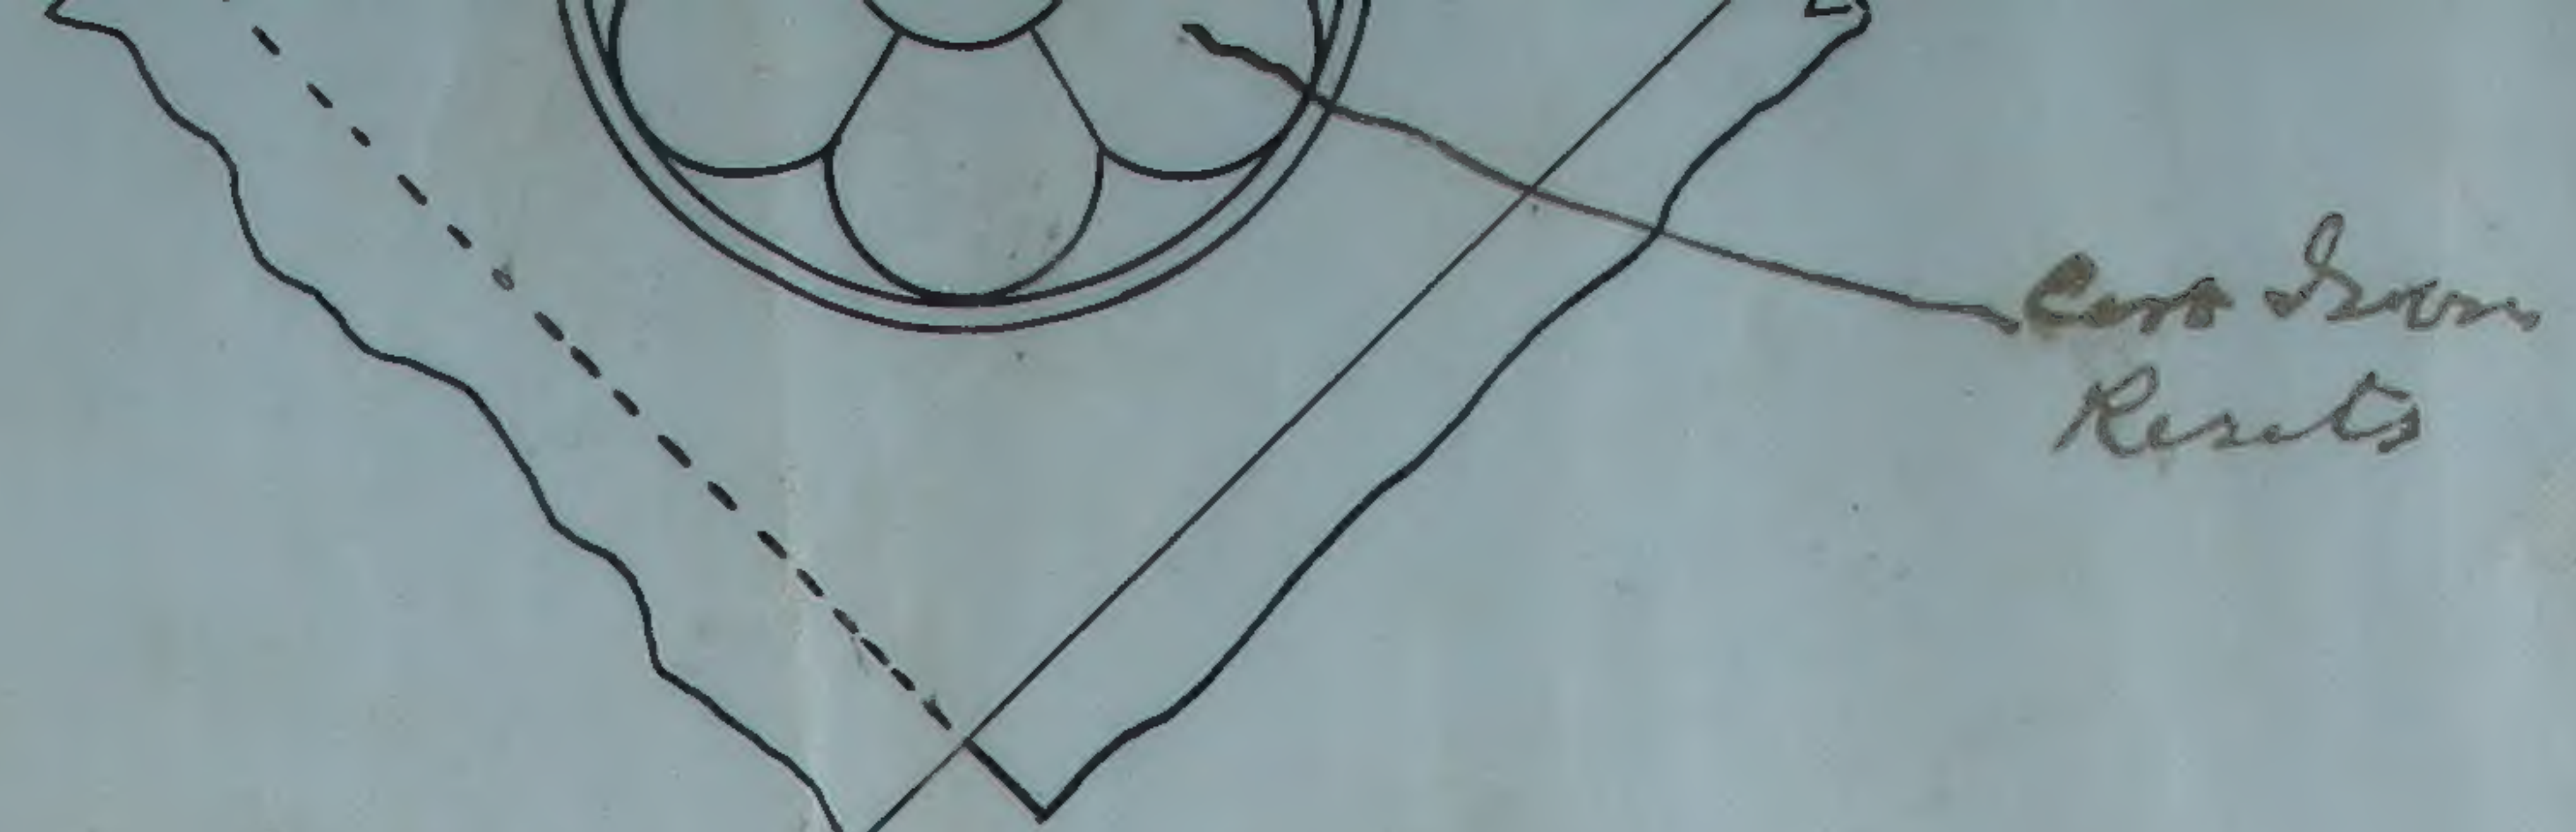

DETAIL AT "E"
FULL SIZE

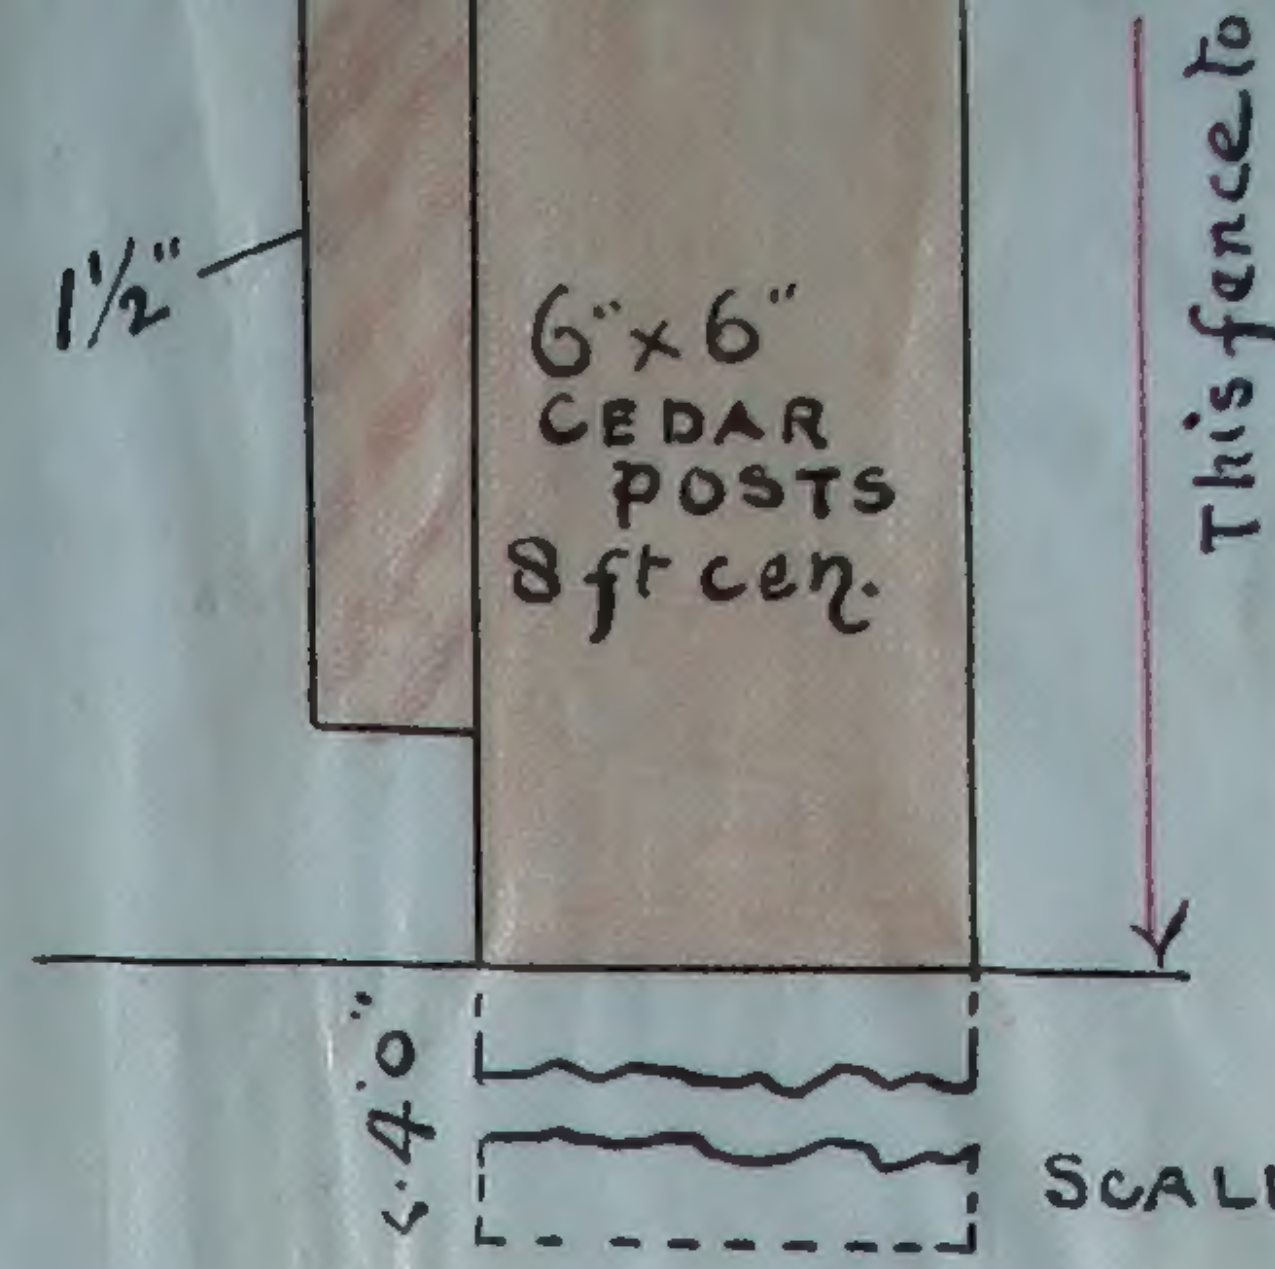

SCALE 1/8 IN = 1 IN.

SECTION

DETAIL OF WOOD FENCE.

CALGARY POST OFFICE

FENCE ENCLOSING PROPERTY.

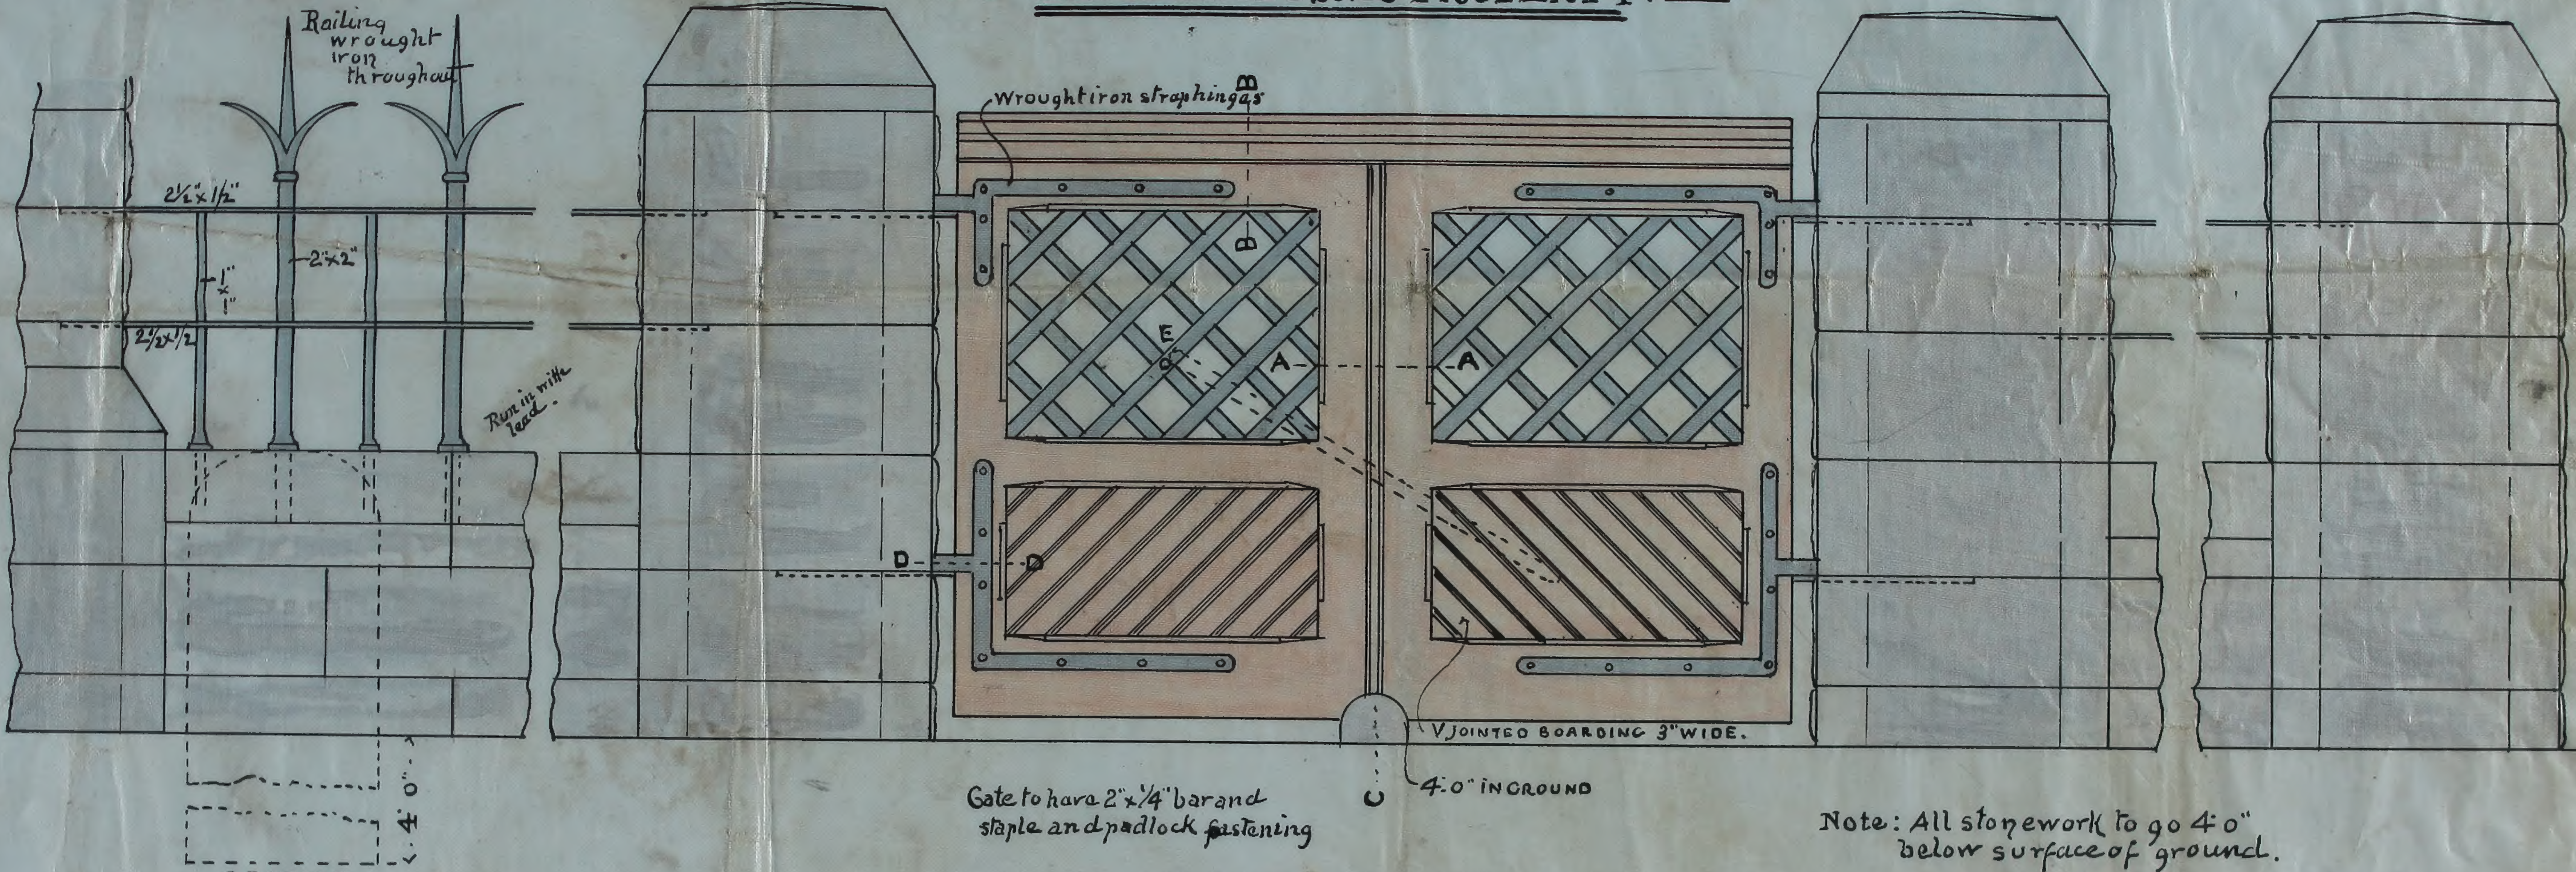

Gate to have 2"×¼" bar and staple and padlock fastening

Note: All stonework to go 4'0" below surface of ground.

ELEVATION OF FENCE AT "F"

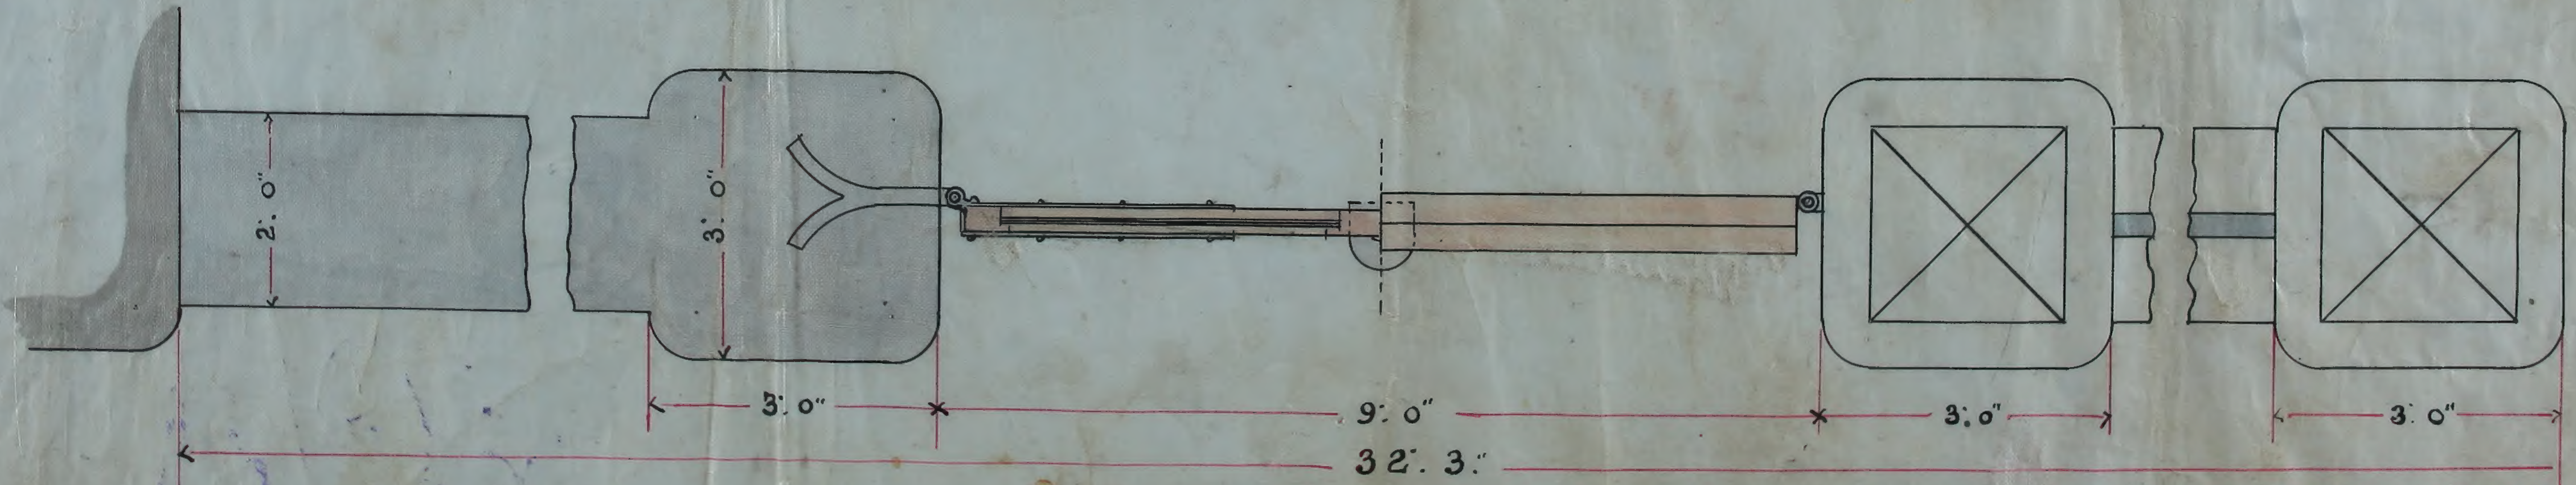

SCALE 1/2 IN = 1 FOOT.

PLAN.

Contractor J. G. [illegible]

Witness J. [illegible]

SECTION AT "C"-C"

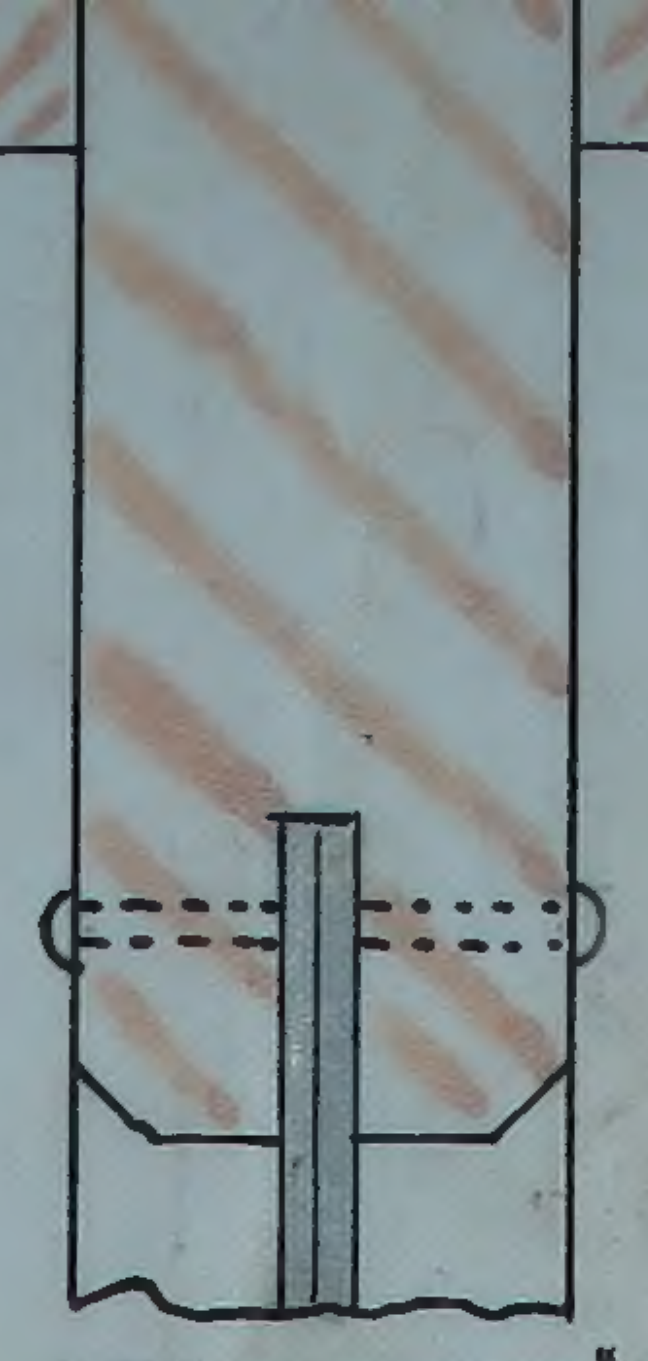

SECTION AT "B"B".

SCALE 1/4 REAL SIZE.

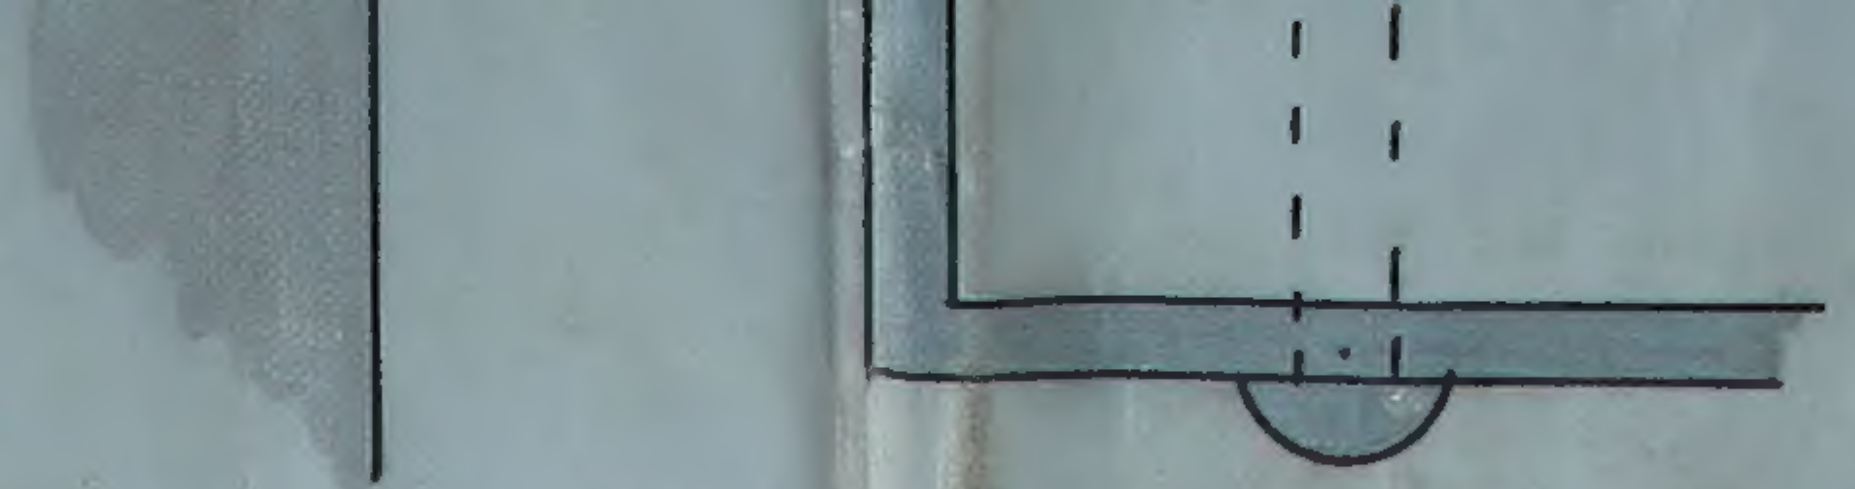

DETAIL AT "D"D"

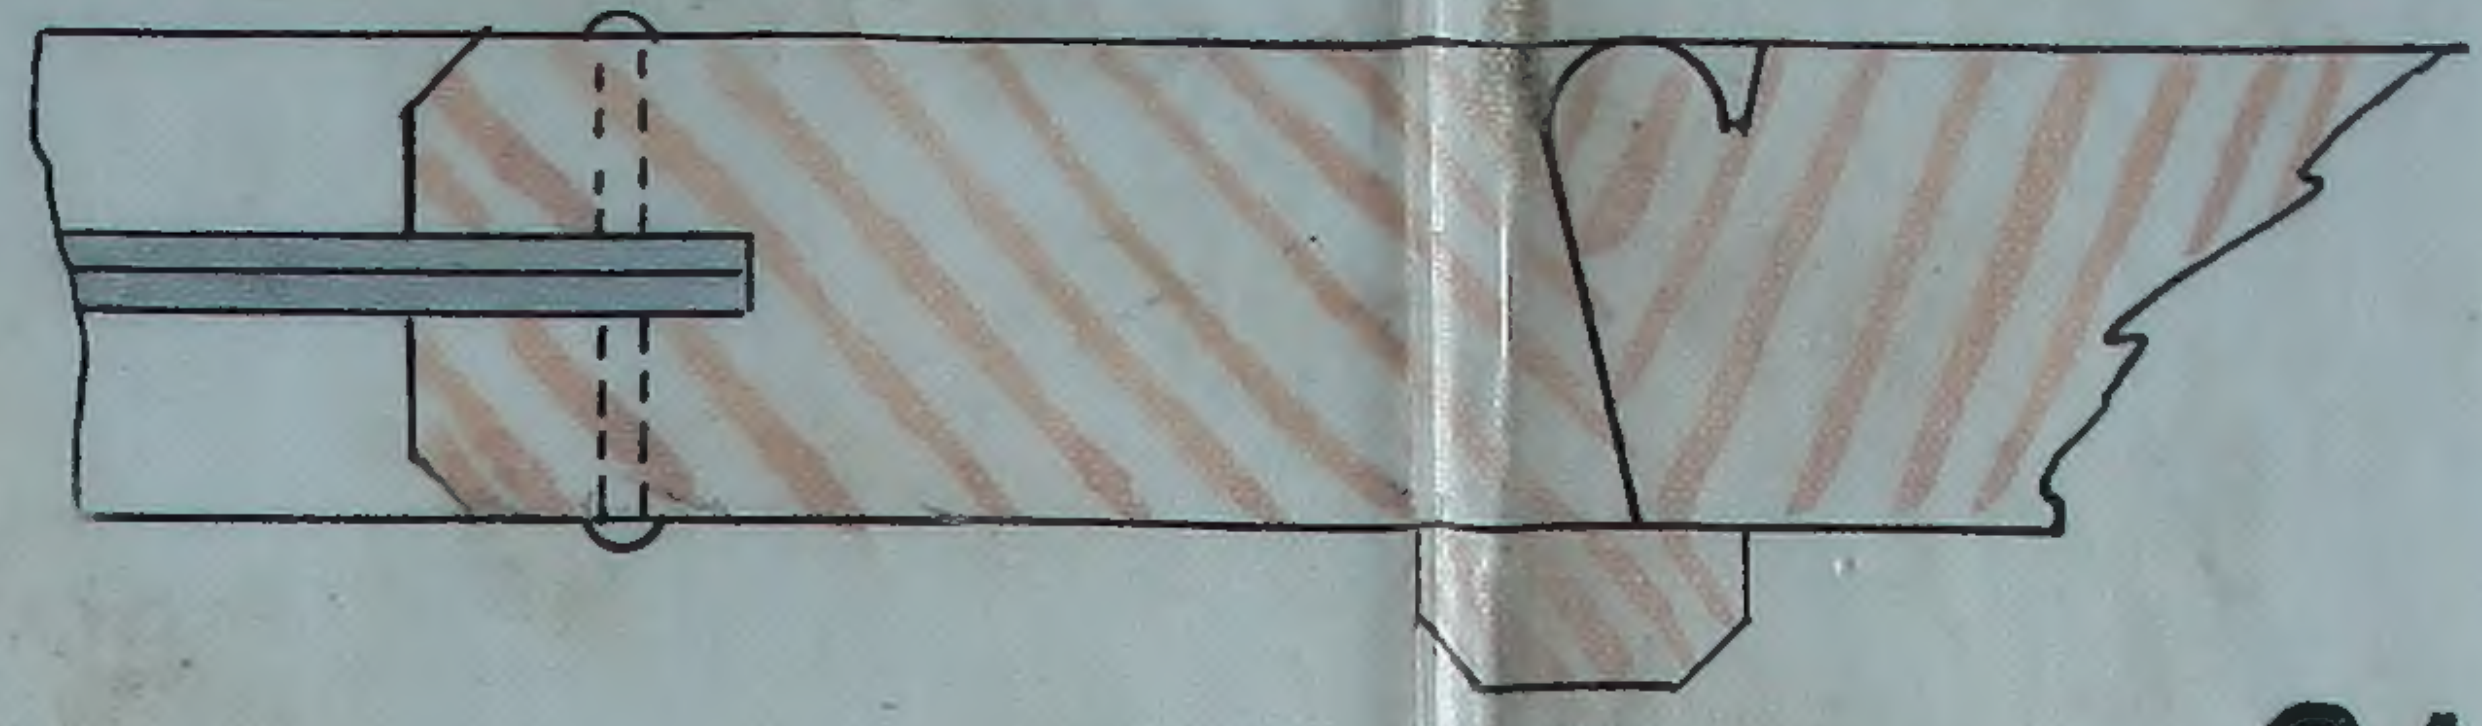

PLAN AT "A"A"

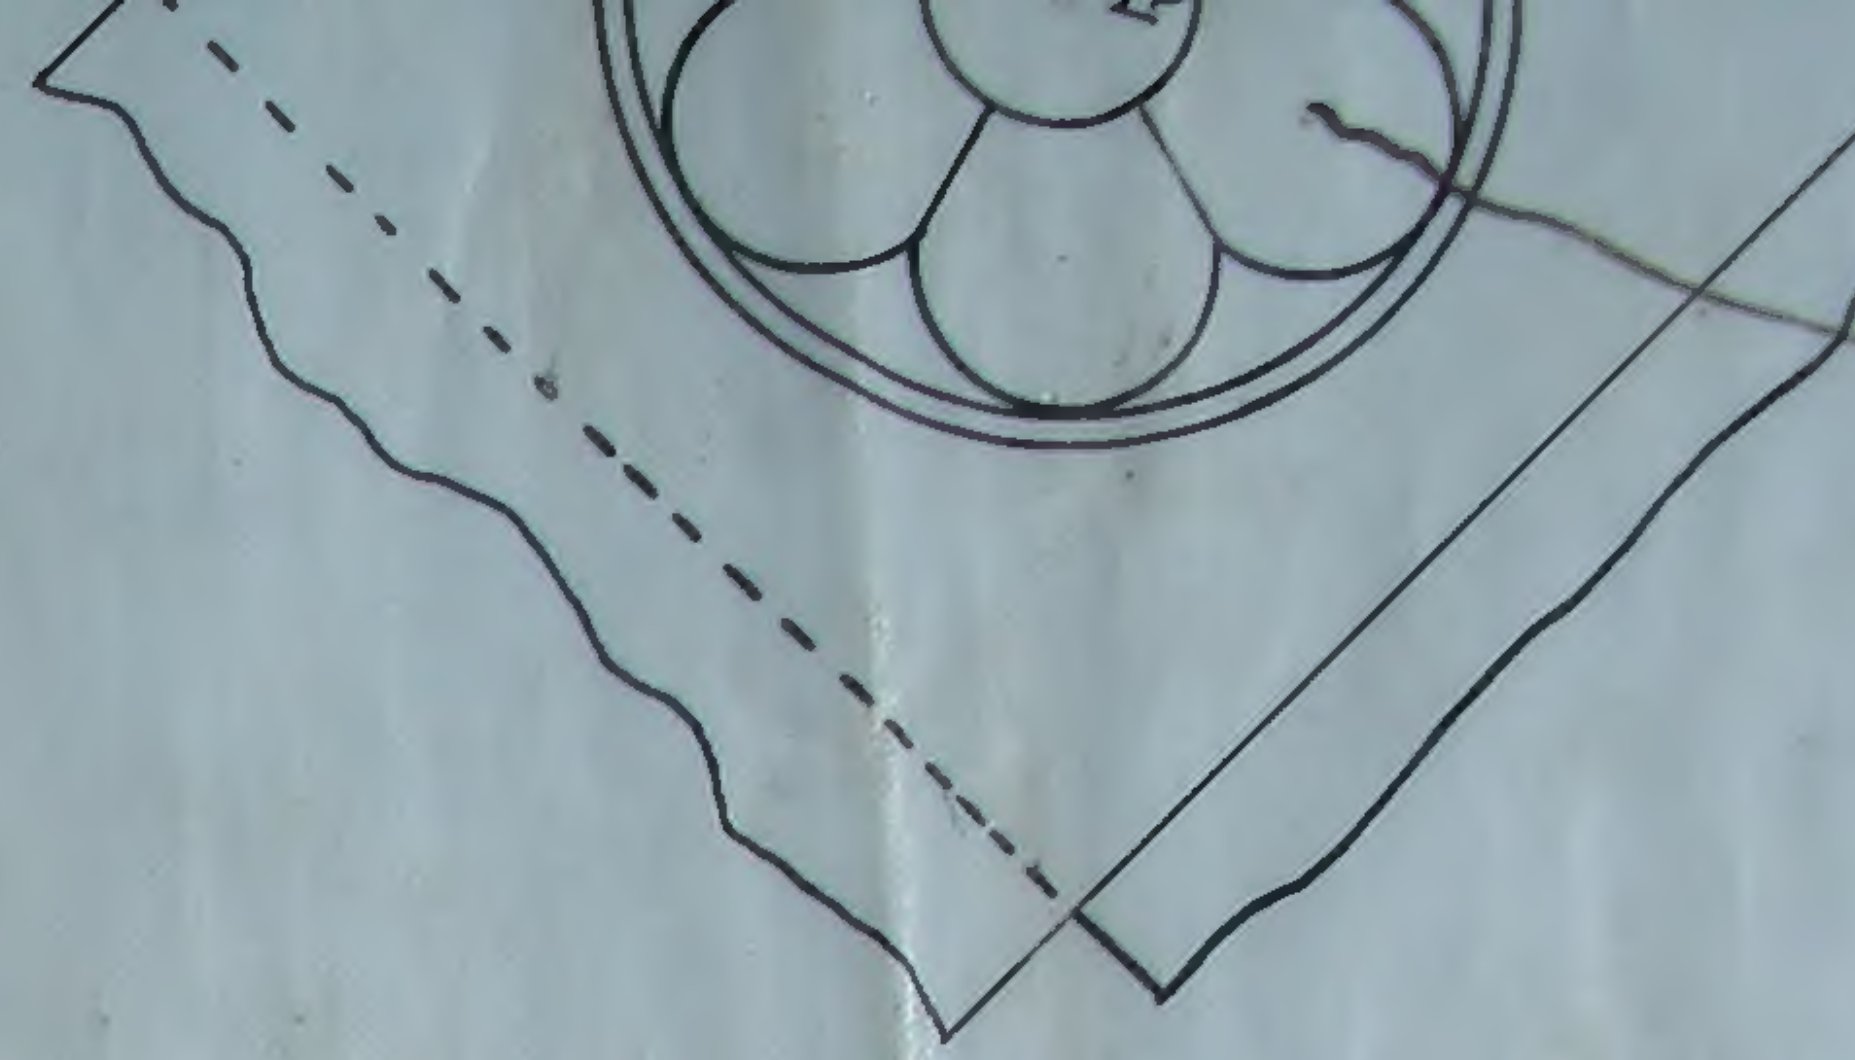

DETAIL AT "E"

FULL SIZE

CALGARY POST OFFICE

FENCE ENCLOSING PROPERTY.

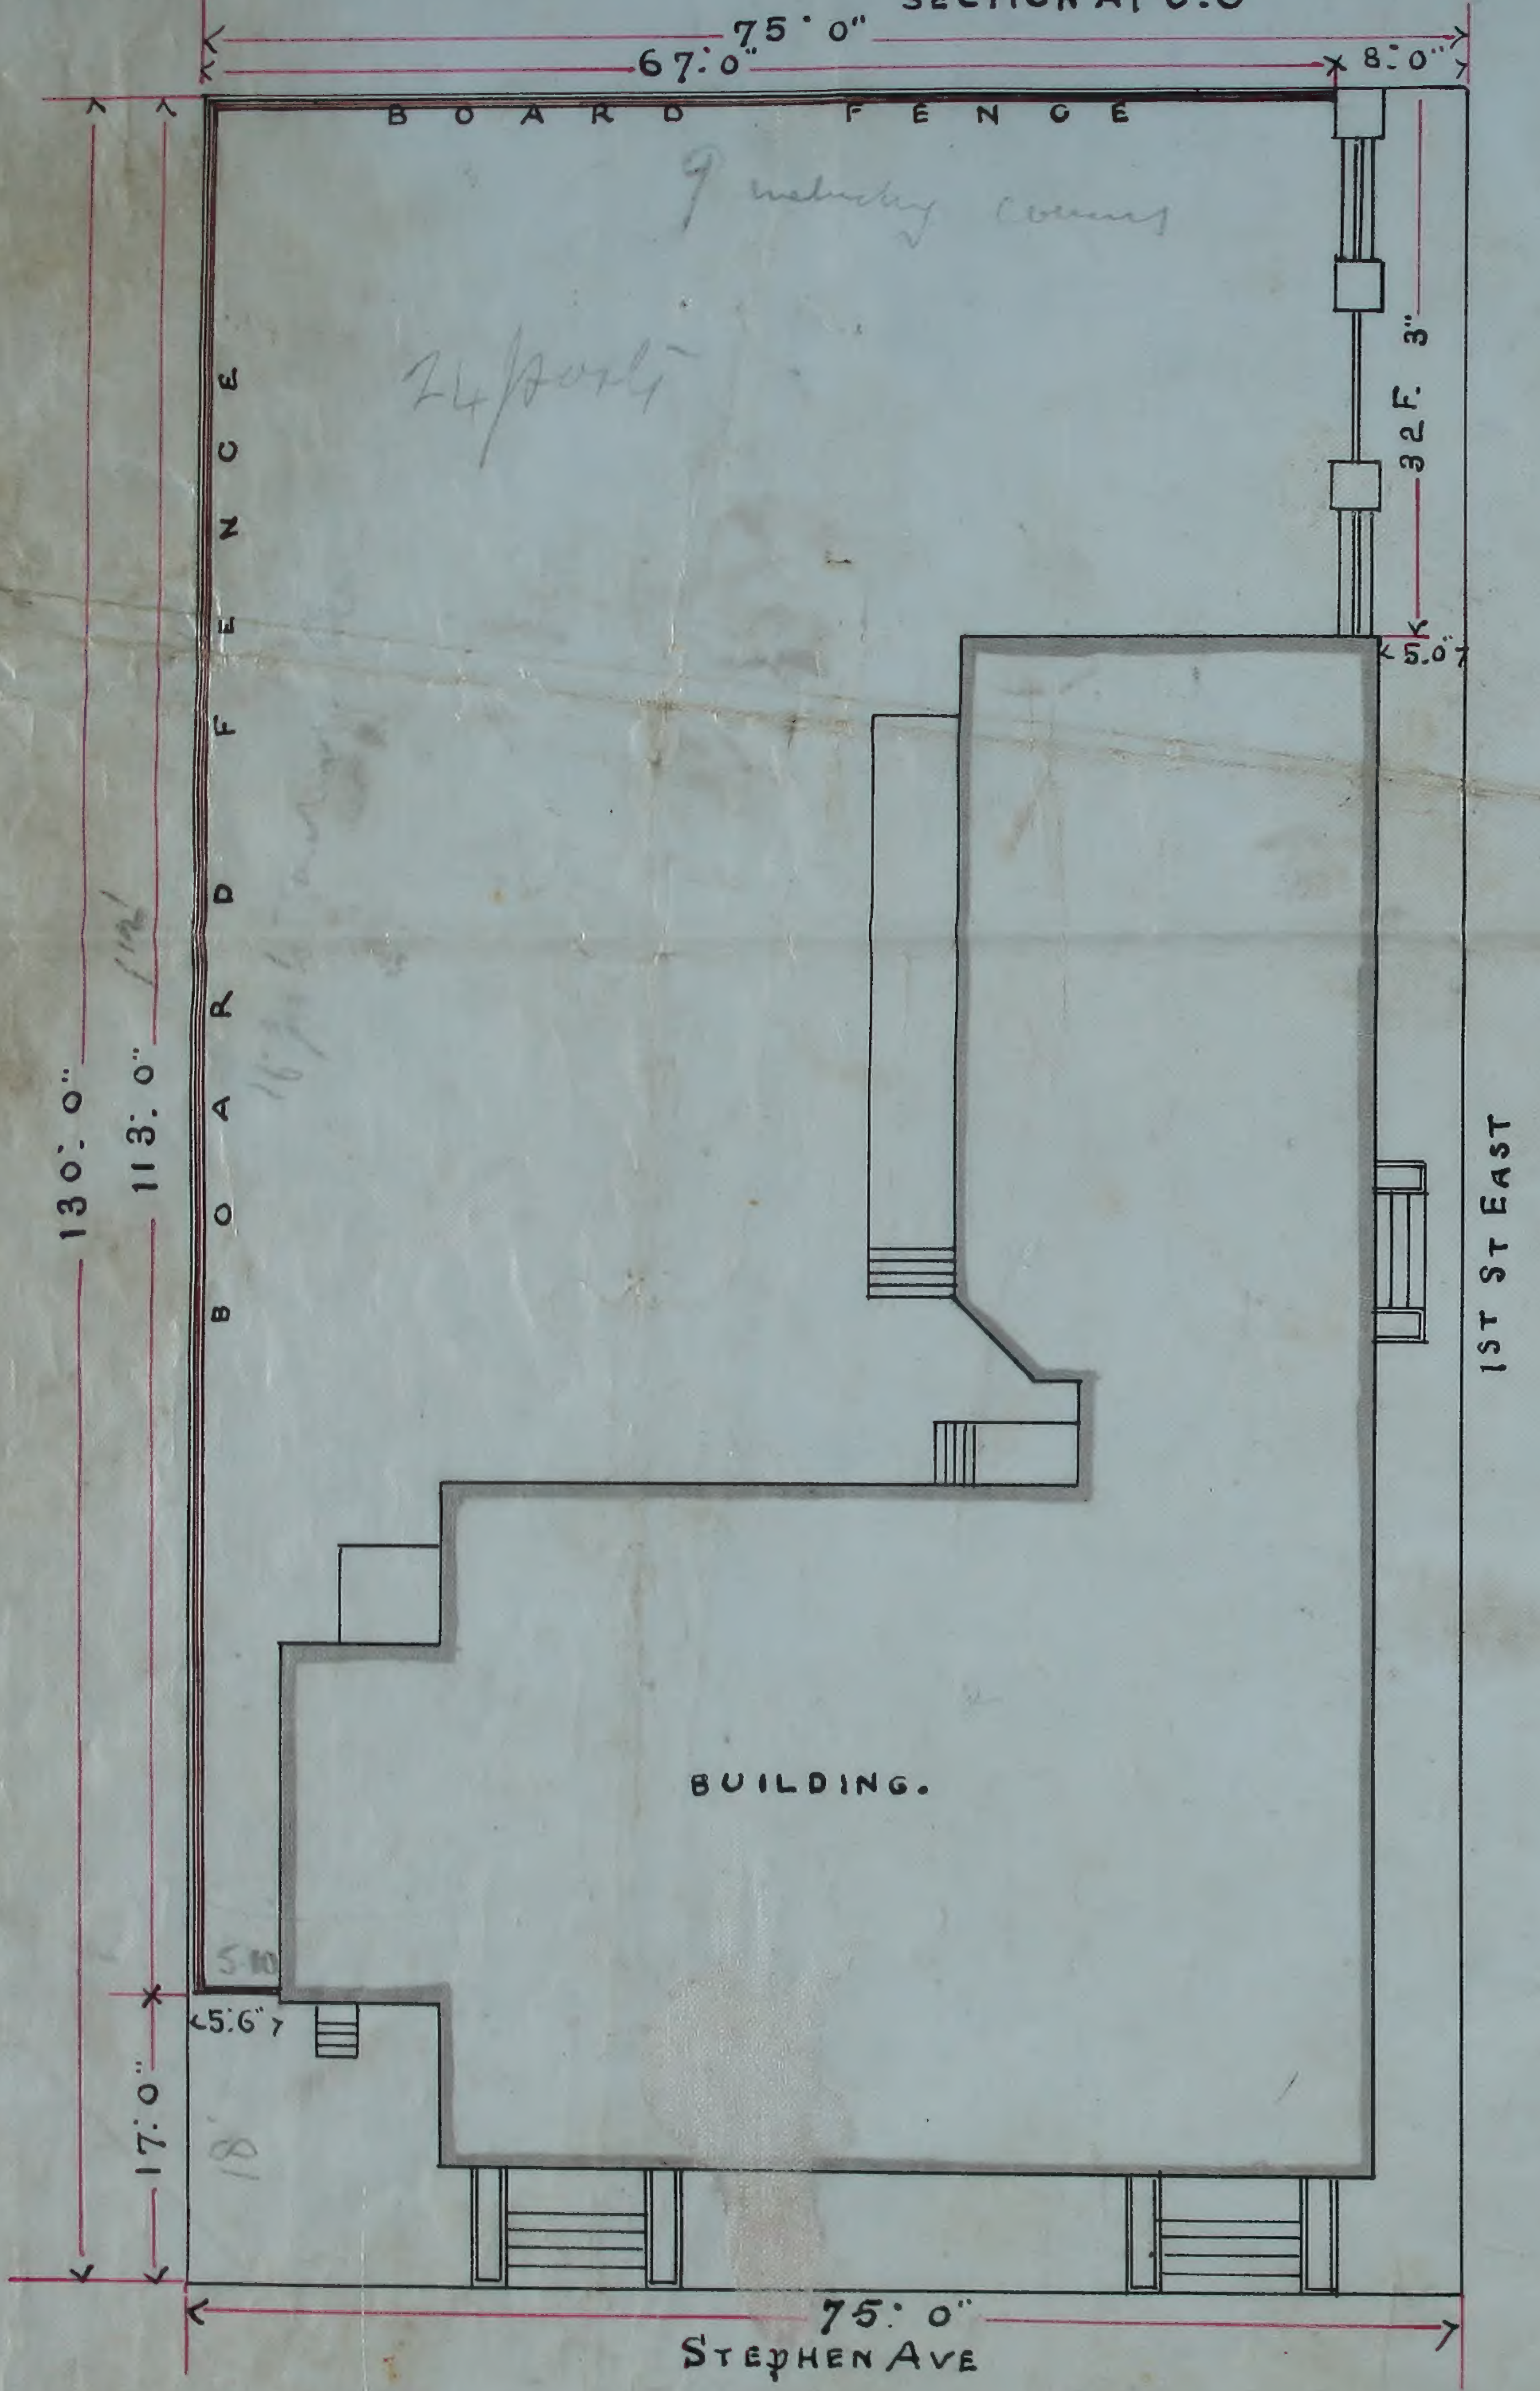

PLAN OF SITE

SCALE 1/16 IN = 1 FT.

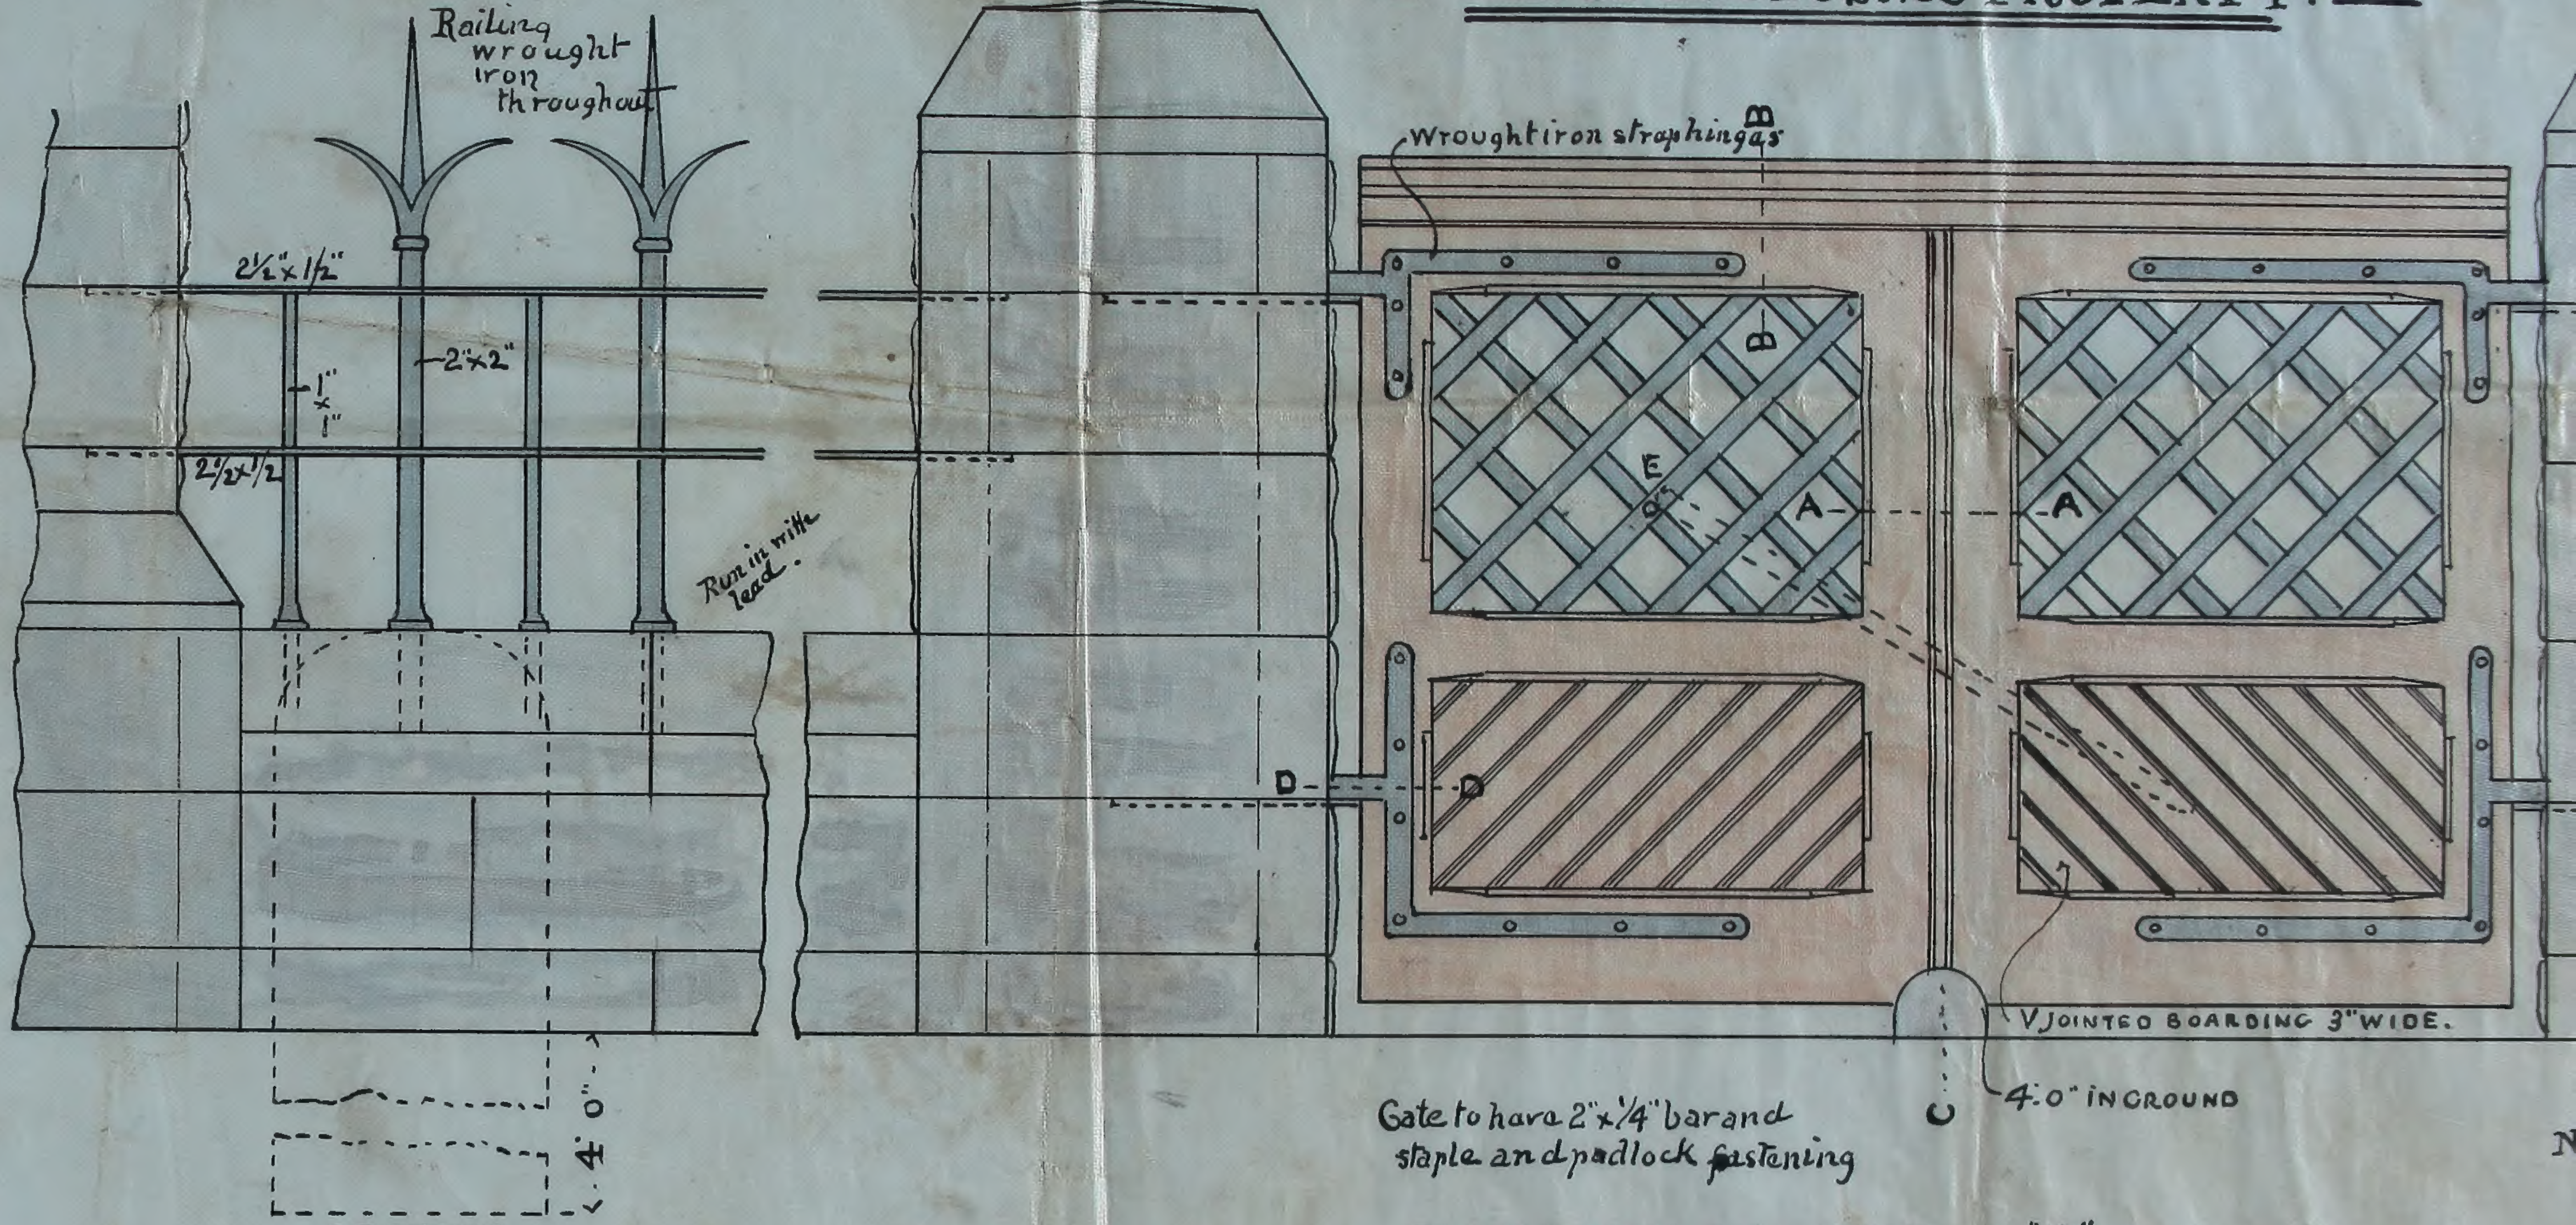
Railing wrought iron throughout
2½" x ½"
1" x 1"
2" x 2"
2½" x ½"
Run in with lead.
4' 0"
SECTION.
Wrought iron strap hinges
B
B
E
A
A
D
D
V JOINTED BOARDING 3" WIDE.
C
4' 0" IN GROUND
Gate to have 2" x ¼" bar and staple and padlock fastening
N

ELEVATION OF FENCE AT "F"

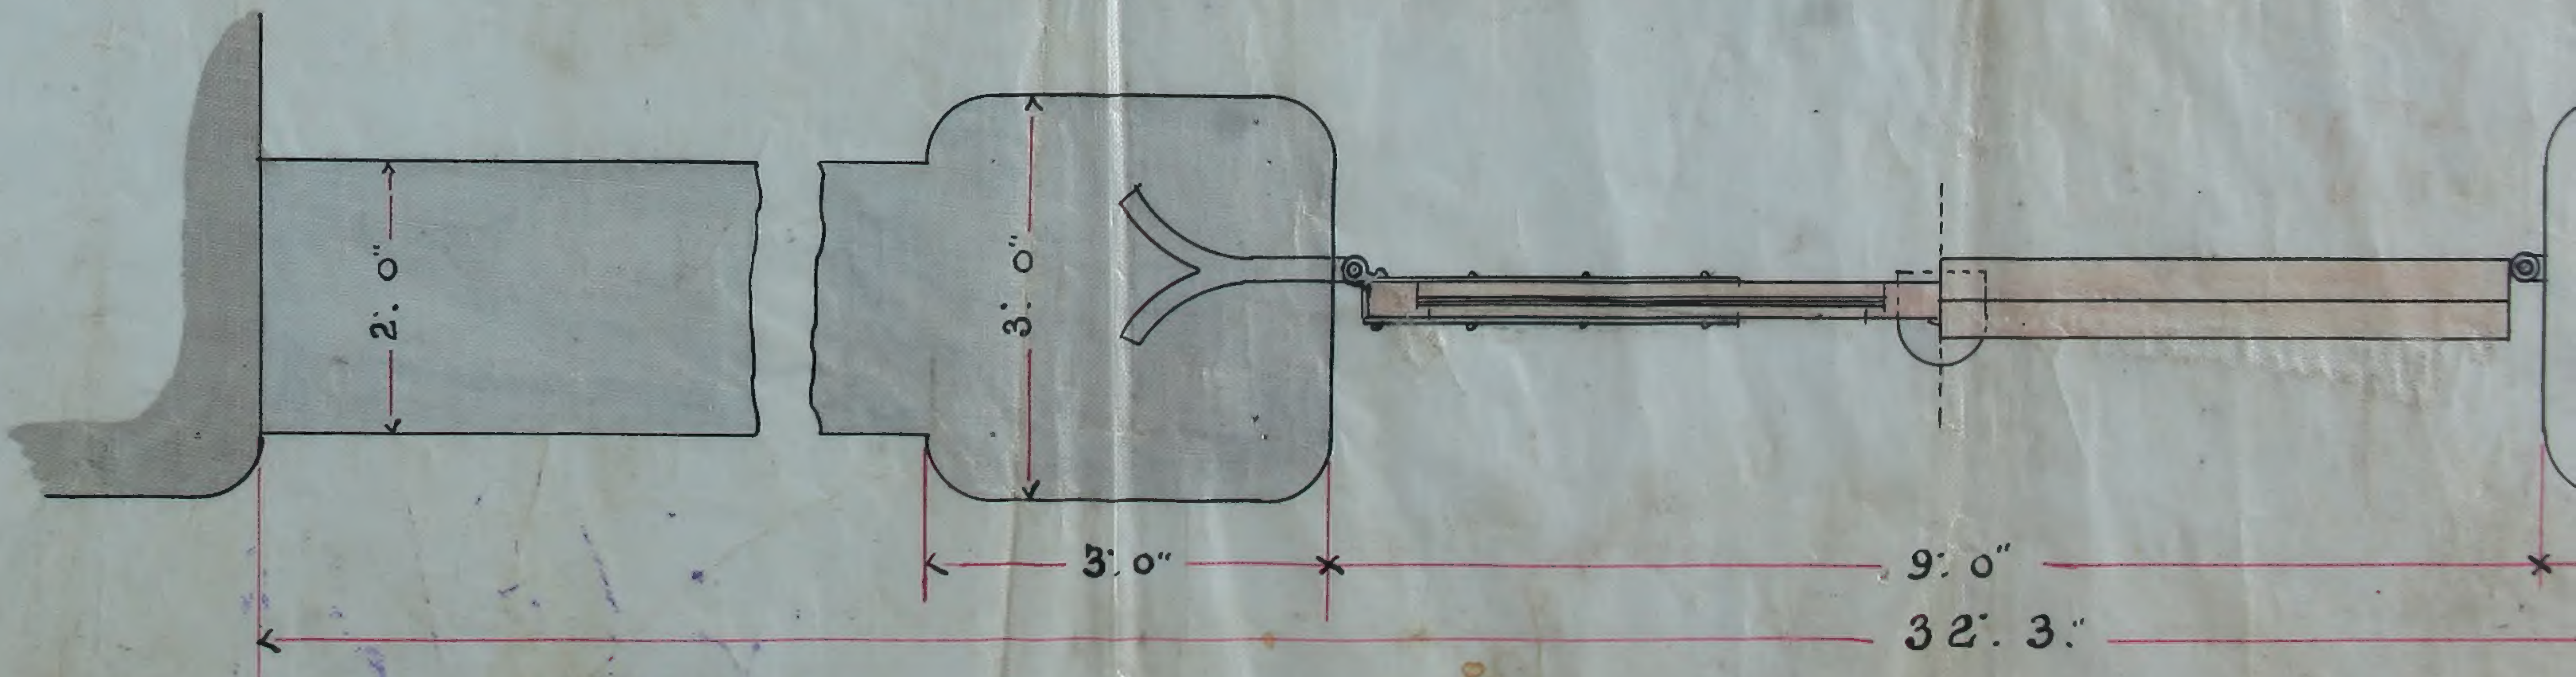

SCALE 1/2 IN = 1 FOOT.

PLAN.

CALGARY POST OFFICE
FENCE ENCLOSING PROPERTY.
DETAIL OF WOOD FENCE.
SECTION
SCALE ¾ in = 1 in.
This fence to be dressed both sides
6'.0"
6"x6" CEDAR POSTS 8 ft c.c.
1¼"x1" buttons bevelled
dressed boarding
DETAIL AT "E" FULL SIZE
DETAIL AT "D".
PLAN AT "A"A".
SECTION AT "B".B".
SCALE ½ REAL SIZE.
Wrought iron strap hinges
Railing wrought iron throughout
ELEVATION OF FENCE AT "F"
Note: All stonework to go 4'0" below surface of ground.
Gate to have 2"x⅜" bar and staple and padlock fastening
4'0" in ground
V jointed boarding 3" wide.
SECTION
1st St. E.

CALGARY POST OFFICE

FENCE ENCLOSING PROPERTY

[CUAA-1974-169-079-001]

CALGARY POST OFFICE
FENCE ENCLOSING PROPERTY
DETAIL OF WOOD FENCE.
SECTION
SCALE ½in=1in.
6"x6" CEDAR POSTS 8ft c.c.
DETAIL AT "E"
FULL SIZE
DETAIL AT "D"
PLAN AT "A"
SECTION AT "B"
SCALE ½ REAL SIZE
DETAIL AT "C"
Wrought iron strap hinges
Batten wrought iron throughout
V jointed boarding 3" wide.
4'0" IN GROUND
Note: All stonework to go 4'0" below surface of ground.
Gate to have 2"x⅝" bar and staple and padlock fastening
ELEVATION OF FENCE AT "F"
SECTION
1ST ST EAST
3'0"
5'0"
9'0"
3'0"
32'3"
PLAN.
SCALE ½in=1 FOOT.